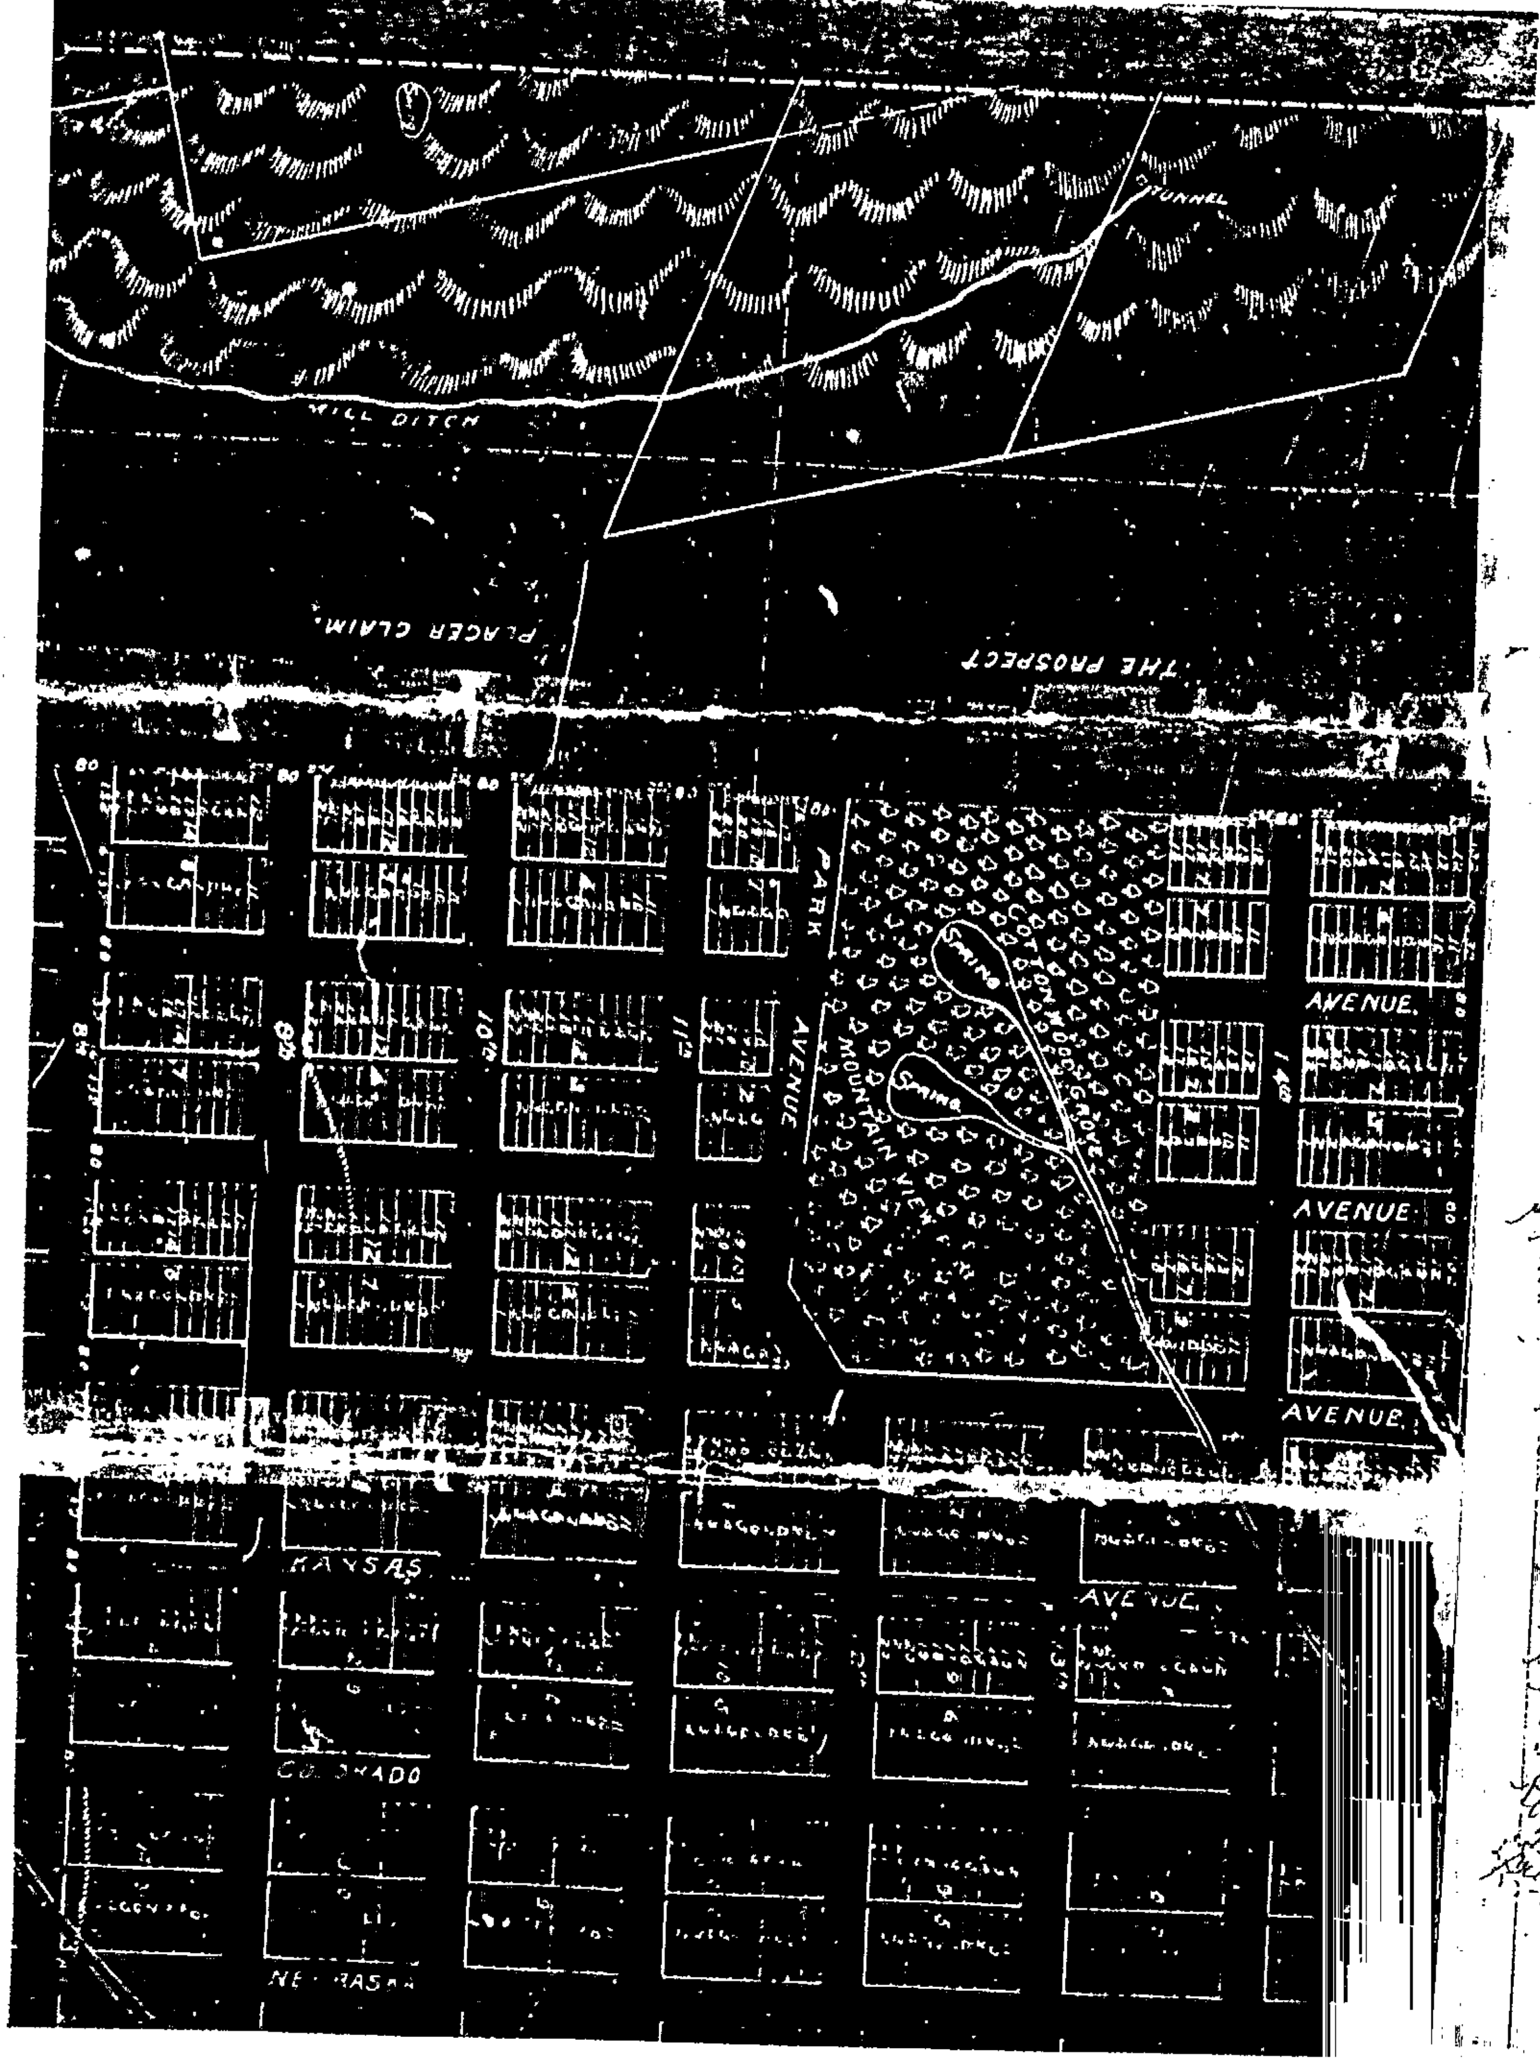

State of Wyoming }
County of ~~Carbon~~ } ss

The Morgan Mining and Improvement Company Being the owner and proprietors by virtue of Locations made under and in accordance with the Laws of the United States, of the North half of Section Thirty five in Township eighteen North of Range Seventy Eight Western Carbon County Wyoming and having caused to be subdivided and platted so much of said tract as is shown in the accompanying plat and laid out a Town thereon to be known as "Morganville" and having caused the same to be surveyed and staked into Lots and Blocks, Each of said Blocks being two hundred and seventy five feet in a North and South direction and two hundred and Eighty feet in a Direction East and West, and Each of said Lots Measuring twenty five feet in width and one hundred and thirty two feet in length, and Each Alley being sixteen feet in width and Each Street being Eighty feet in width, and having caused to be made the said plat of Blocks, Lots, Streets and Alleys with reference to known monuments, accurately describing all the subdivisions of said tract and numbering the same by progressive numbers and giving dimensions lengths & breadths and the breadth and courses of the streets and alleys, Each hereby state and make known that the said subdivisions of the above described tract as appears on the accompanying plat is the plat of the Town of Morganville and the said streets and alleys are with the provisions and in accordance with the desire of the said owner are opened and dedicated to the public use.

In testimony whereof the said The Morgan Mining and Improvement Company has caused these presents to be Executed this 15th day of June 1896.

Signed sealed and delivered in presence of
C.P. Arnold

The Morgan Mining and Improvement
By George F. Morgan
Its President
Jas T. Gray Secretary

State of Wyoming } ss
County of Albany }

Before the undersigned C.P. Arnold a Notary Public within and for the County of Albany in the State of Wyoming there appeared this day George F. Morgan the president and James W. T. Gray the Secretary of The Morgan Mining and Improvement Company well known to me to be the persons who executed the foregoing deed of Dedication and they acknowledged that they executed the same as their free and voluntary act and deed and as the free and voluntary act and deed of the Morgan Mining and Improvement Company, for the uses and purposes therein set forth. In testimony whereof I have hereunto set my hand and Notarial Seal this 15th day of June 1896.

My Commission Expires August 3rd 1896

C.P. Arnold Notary Public

Seal

COMPLIMENTS OF FIRST AMERICAN