PERRETT & LARSON ADDITION

TO THE CITY OF RAWLINS, WYOMING.

DECEMBER, 1949. SCALE 1" = 100'

DEDICATION.

KNOW ALL MEN BY THESE PRESENTS, That the CITY OF RAWLINS, a Wyoming municipal corporation, and the RAWLINS BUCKING HORSE LODGE, a Wyoming corporation, the undersigned, of Rawlins, Carbon County, Wyoming, the sole owners and proprietors of the real estate shown in this map and plat, and hereafter fully described, have laid out and platted, and by these presents do lay out and plat the said real estate under the name of PERRETT & LARSON ADDITION to the City of Rawlins, in the County of Carbon, State of Wyoming, being Block 1, comprising Lots numbered 1 to 12, both inclusive, Block 3, comprising Lots numbered 1 to 10, both inclusive, Tracts numbered 1 to 3, both inclusive and the streets included in description, and they do hereby dedicate in perpetuity to the use of the public all streets and alleys shown on this map and plat.

The undersigned, the City of Rawlins and the Rawlins Bucking Horse Lodge, certify and further declare that the foregoing Addition is described as follows: That fractional part of parcel of the SE¼ of Section 18, Township 21 North, Range 87 West, of the 6th P.M. bounded and described as follows: Beginning at the S.E. corner of said Section 18; thence, N 89°56'30"W. a distance of 2640.0 Feet to the South ¼ corner of said Section 18; thence North 34.63 Feet to the Southerly line of the U.S. No. 30 Highway right of way; thence N. 66°21' E. a distance of 1814.5 Feet along said Southerly right of way line; thence Northeasterly a distance of 908.32 Feet along a 0°48' curve forming the Southerly right of way line; thence South a distance of 1120.0 Feet to the point of beginning, containing 36.3 acres, more or less, as appears on this plat and map and that the above and foregoing described Addition is platted and layed out with the free consent and in accordance with the desires of the undersigned owners and proprietors.

IN WITNESS WHEREOF, the said CITY OF RAWLINS, has, pursuant to a resolution of its Councilmen duly adopted, caused these presents to be executed in its name by Sam Tully, its Mayor, and its corporate seal to be hereto affixed and attested by Mary Ellen Sullins, its Clerk, the said RAWLINS BUCKING HORSE LODGE has caused these presents to be executed by its duly authorized officers, this 30th day of December, 1949

Witness: [illegible] — THE CITY OF RAWLINS
Attest: [illegible] — By Sam Tully
Its President of the Council. Its Mayor

Its City Clerk

Witness: [illegible] — RAWLINS BUCKING HORSE LODGE
Attest: [illegible] — By Robert B. Lee
Secretary — Vice President

ACKNOWLEDGEMENT

STATE OF WYOMING } ss.
COUNTY OF CARBON }

On this 31st day of December, 1949, A.D. before me personally appeared Sam Tully to me known, who, being to me duly sworn did say that he is the Mayor of the City of Rawlins, a municipal corporation, organized and existing under and by virtue of the laws of the State of Wyoming, and that the Seal affixed to said instrument is the corporate seal of said municipal corporation and that said instrument was signed and sealed in behalf of said municipal corporation by authority of its Councilmen and the said Sam Tully, Mayor, acknowledged said instrument to be the free act and deed of said corporation

Given under my hand and notarial seal this 31st day of December, 1949, A.D.
My commission expires Oct. 25, 1951

Notary Public

ACKOWLEDGEMENT

STATE OF WYOMING } ss.
COUNTY OF CARBON }

On this 31st day of December, 1949, before me personally appeared Robert B. Lee to me known, who, being by me duly sworn, did say that he is the Vice President of Rawlins Bucking Horse Lodge, and that seal affixed to said instrument is the Corporate seal of said Corporation, and that said instrument was signed and sealed in behalf of said Corporation by authority of its Board of Directors, and said Robert B. Lee acknowledged said instrument to be the free act and deed of said Corporation.

Given under my hand and notarial seal this 31st day of December 1949.
My commission expires Oct. 25, 1951

Notary Public.

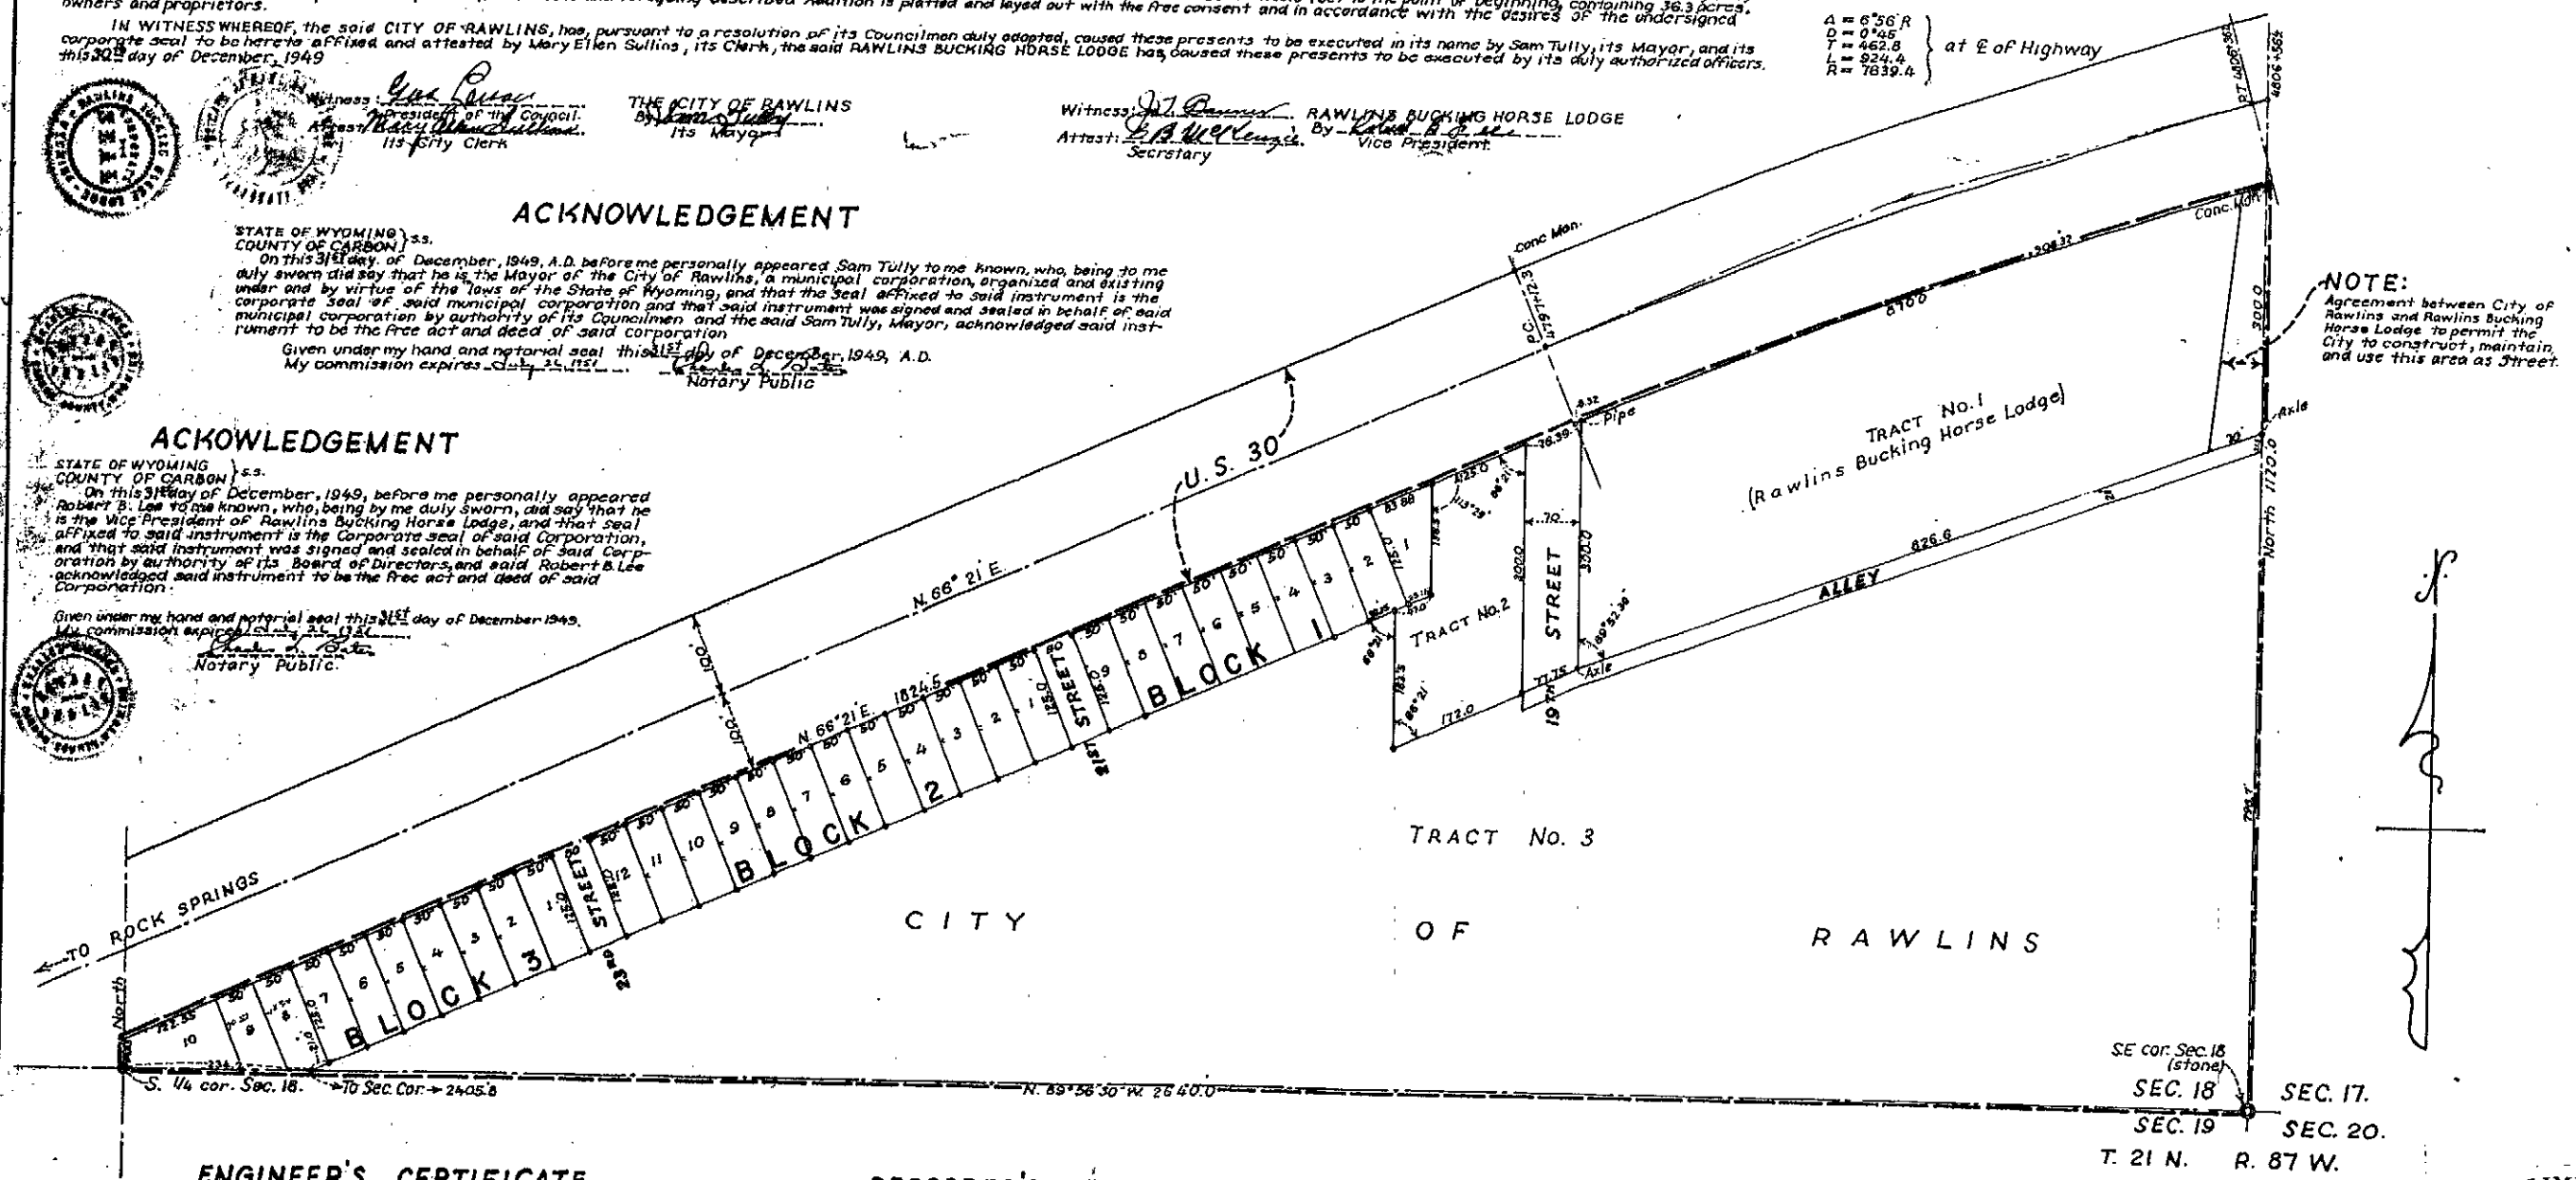

NOTE:
Agreement between City of Rawlins and Rawlins Bucking Horse Lodge to permit the City to construct, maintain, and use this area as Street.

ENGINEER'S CERTIFICATE.

I, W.M. Aho, a licensed Engineer in the State of Wyoming, do hereby certify that the survey of the portion of Section 18, T.21N., R.87 W., shown herewith was made by me, and that this plat is a correct delineation of said survey.

W.M. Aho
Engineer, Reg. No. 110.

RECORDER'S CERTIFICATE

STATE OF WYOMING, } ss.
COUNTY OF CARBON.}

I hereby certify that this instrument was filed for record in my office at 11:55 o'clock Dec. 31 A.D. 1949 and is duly recorded in Book 225, page 326.
No. 241961.

[illegible]
County Clerk of Carbon County, Wyoming.

NOTE:
Bearings and curve data From Wyoming State Highway Dep't

OFFICE OF THE CITY ENGINEER
RAWLINS WYOMING
W. M. AHO — CITY ENGINEER
DECEMBER, 1949

COMPLIMENTS OF FIRST AMERICAN