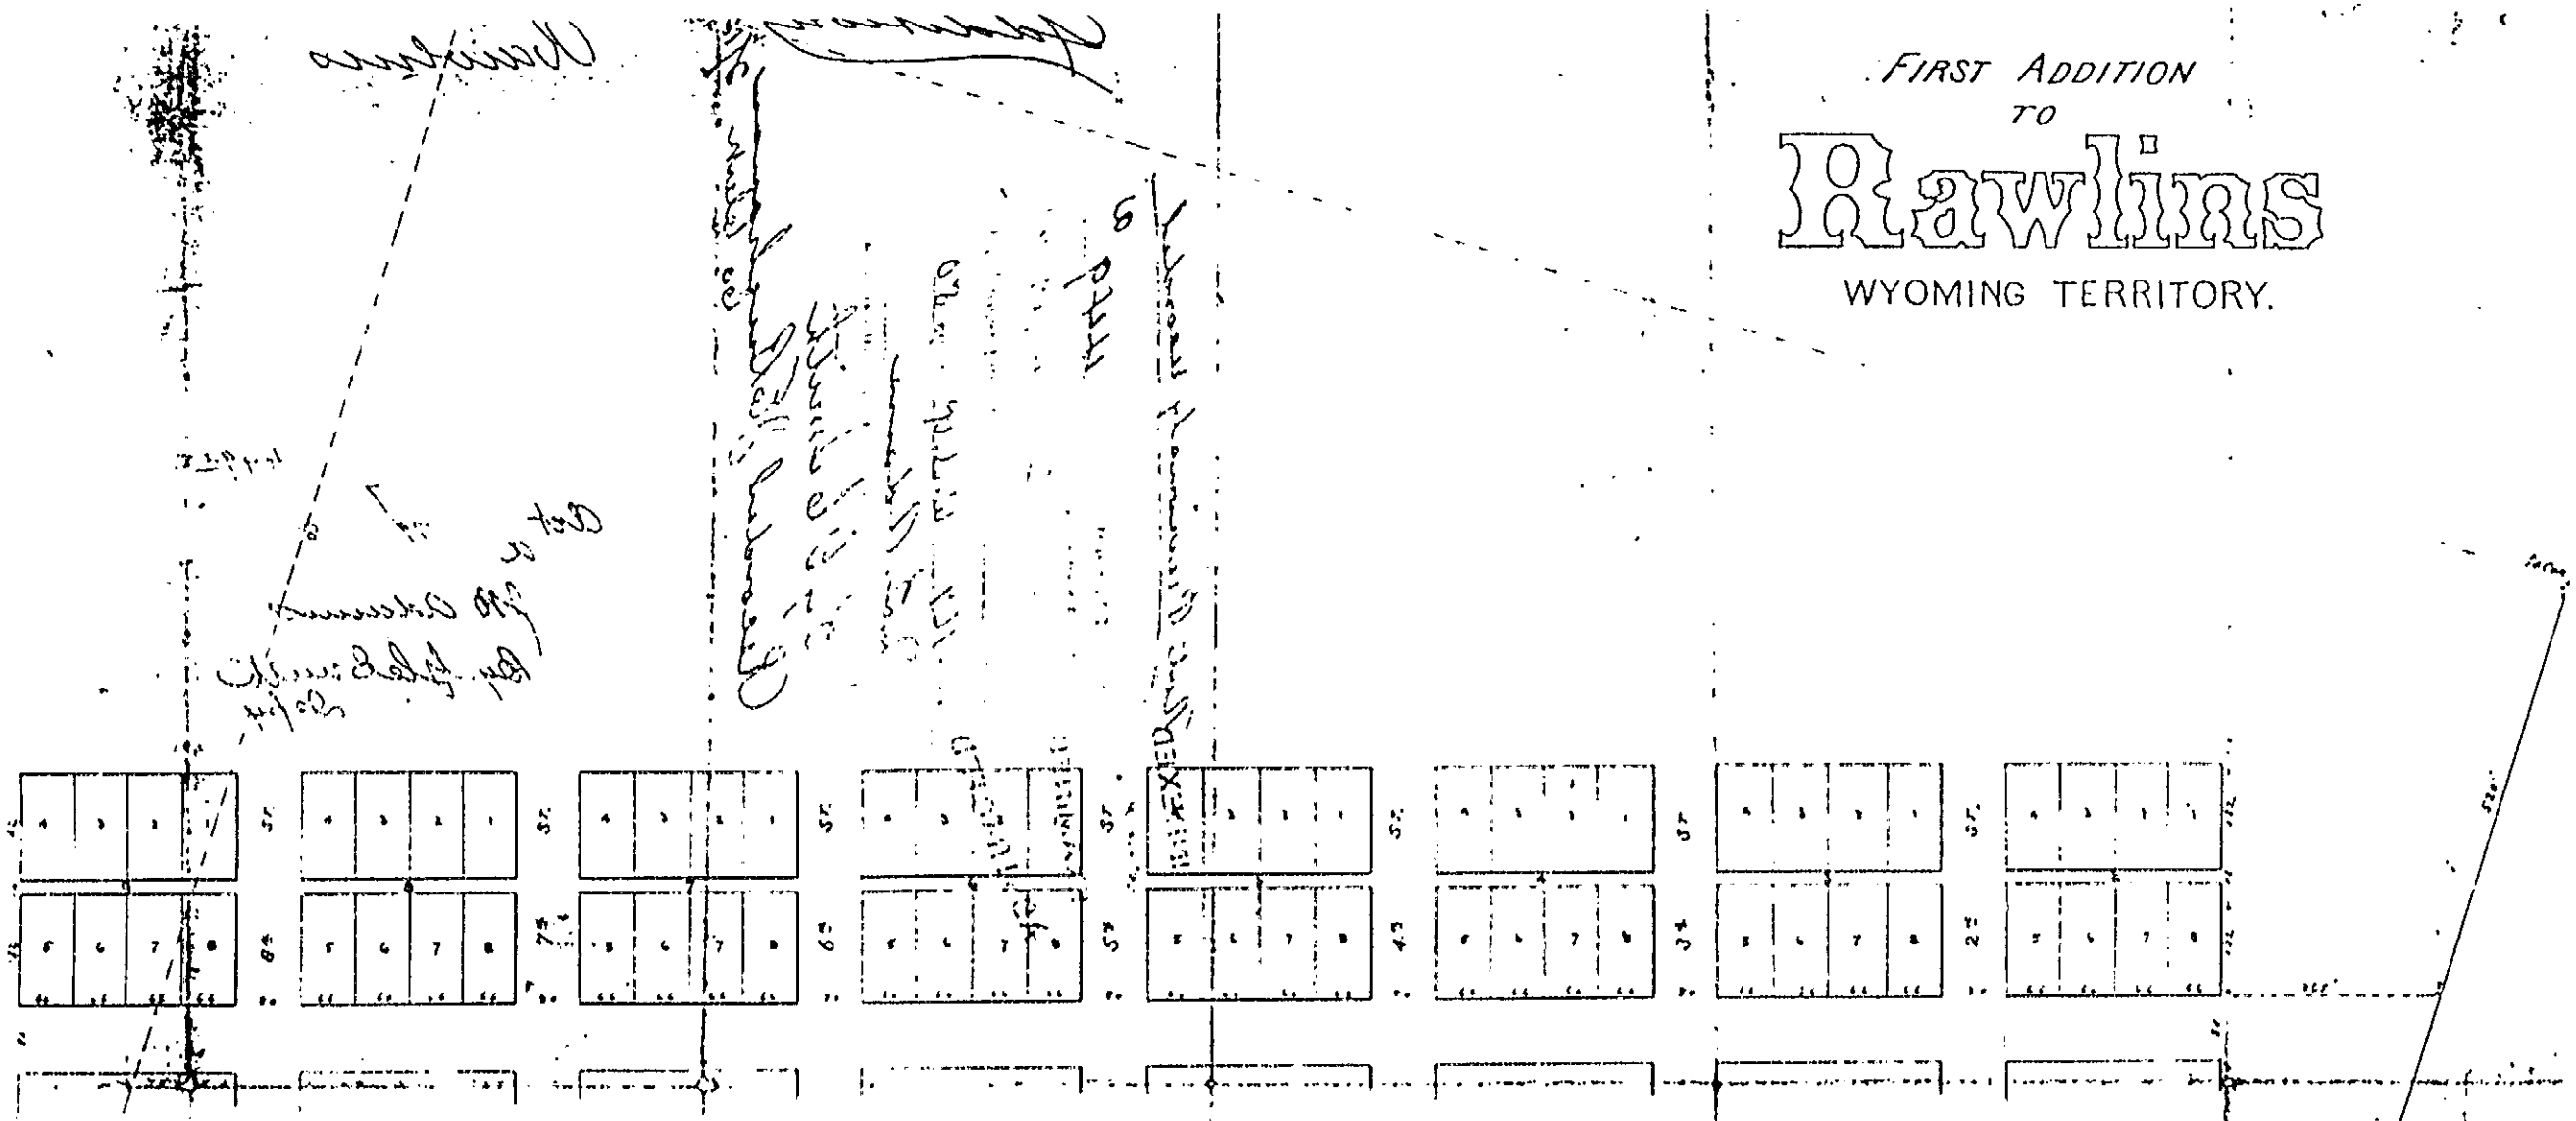

The Union Pacific Railroad Company being the original owner and proprietor of the Lands shown on this plat and having heretofore subdivided and laid out thereon a town named First Addition to Rawlins, and having caused the same to be surveyed and staked into Lots, Blocks, Streets, and Alleys, and a plat thereof to be made with reference to known monuments, accurately describing all the subdivisions of such tract, numbering the same by progressive numbers, and giving the dimentions and length and breadth thereof, and the breadth of all the Streets and Alleys therein, doth hereby state and make known that the said subdivision of the above described tract, as appears on the accompanying plat is with the free consent and in accordance with the desire of the said Union Pacific Railroad Company owner and proprietor aforesaid, and that the said Streets and Alleys are hereby dedicated perpetually to the public use.

Witness the seal of said corporation and the signatures of its Vice President and Secretary this 29th day of Septr. A.D. 18

Executed in presence of } Denis N. Mink, Alex. Millar

E. C. Wilson, Vice President

Henry M. Farlan, Secretary

State of Massachusetts }
County of Suffolk } ss

Be it remembered that on this 20 day of [illegible] A.D. 1870 before me a Notary Public in and for said County appeared the [illegible]

COMPLIMENTS OF FIRST AMERICAN