Compliments of:
FIRST AMERICAN TITLE INSURANCE CO., INC.
120 N. Center Street • Casper, WY 82601 • (307) 237-8486

Restrictions indicating a preference, limitation or discrimination based on race, color, religion, sex, handicap, familial status, or national origin are hereby deleted to the extent such restrictions violate 42 USC 3604(c).

41 xx 1030 Oct 9

Darknall

DARNALL ADDITION FORT LARAMIE, WYO.

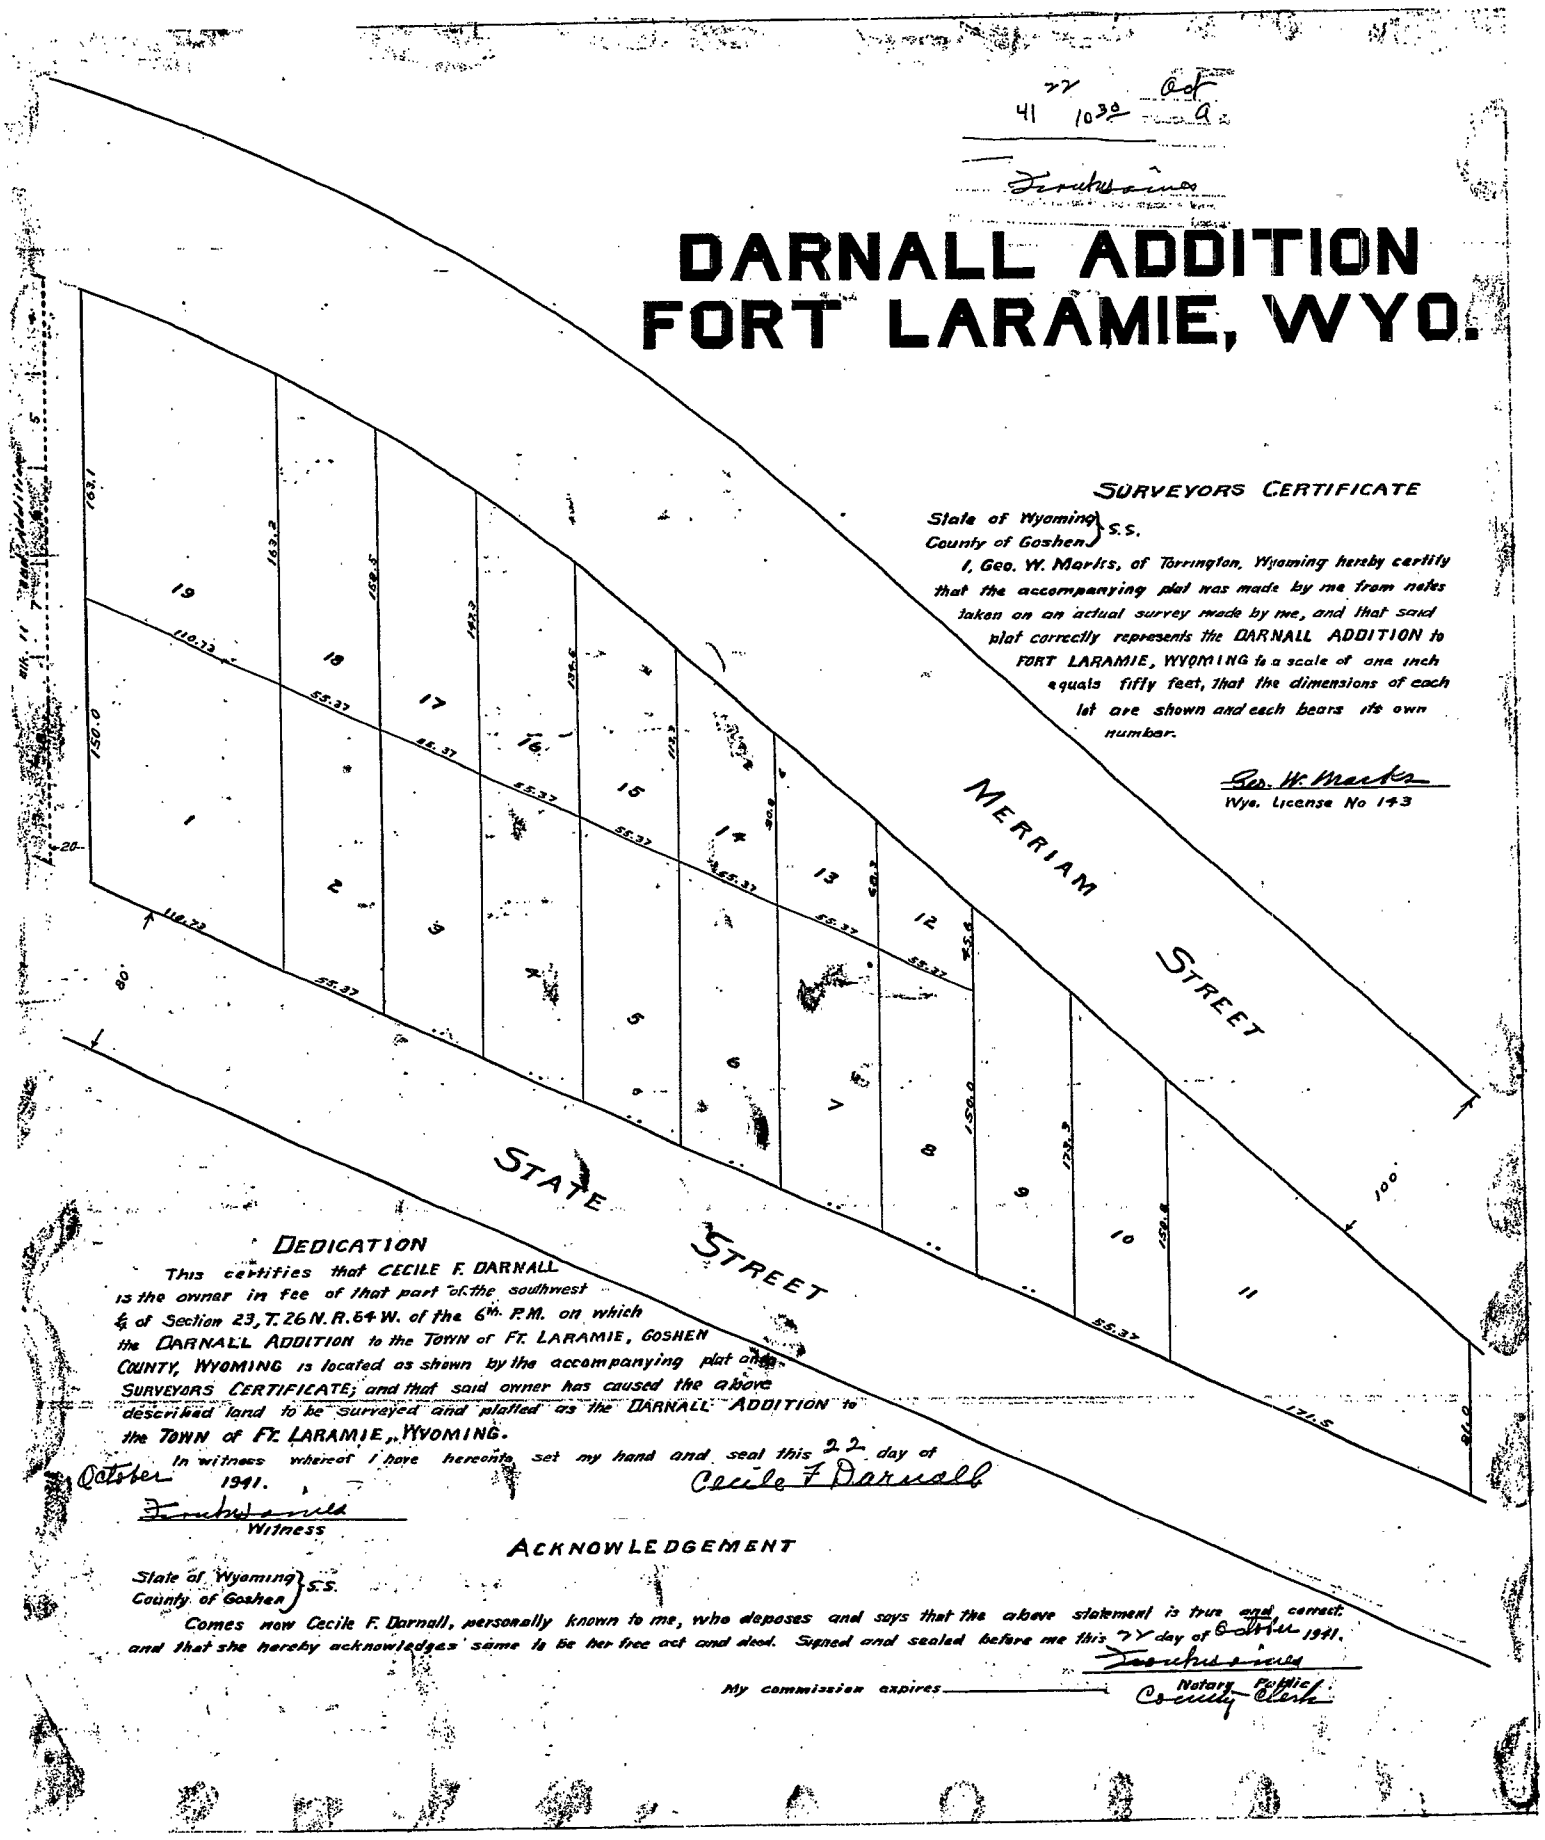

SURVEYORS CERTIFICATE

State of Wyoming } S.S.
County of Goshen }

I, Geo. W. Morits, of Torrington, Wyoming hereby certify that the accompanying plat was made by me from notes taken on an actual survey made by me, and that said plat correctly represents the DARNALL ADDITION to FORT LARAMIE, WYOMING to a scale of one inch equals fifty feet, that the dimensions of each lot are shown and each bears its own number.

Geo. W. Morits
Wyo. License No 143

DEDICATION

This certifies that CECILE F. DARNALL is the owner in fee of that part of the southwest ¼ of Section 23, T. 26 N. R. 64 W. of the 6th. P.M. on which the DARNALL ADDITION to the TOWN of FT. LARAMIE, GOSHEN COUNTY, WYOMING is located as shown by the accompanying plat and SURVEYORS CERTIFICATE; and that said owner has caused the above described land to be surveyed and platted as the DARNALL ADDITION to the TOWN of Ft. LARAMIE, WYOMING.

In witness whereof I have hereunto set my hand and seal this 22 day of October 1941.

Cecile F Darnall

Witness

ACKNOWLEDGEMENT

State of Wyoming } S.S.
County of Goshen }

Comes now Cecile F. Darnall, personally known to me, who deposes and says that the above statement is true and correct and that she hereby acknowledges same is be her free act and deed. Signed and sealed before me this 27 day of October 1941.

My commission expires _____

Notary Public
County Clerk