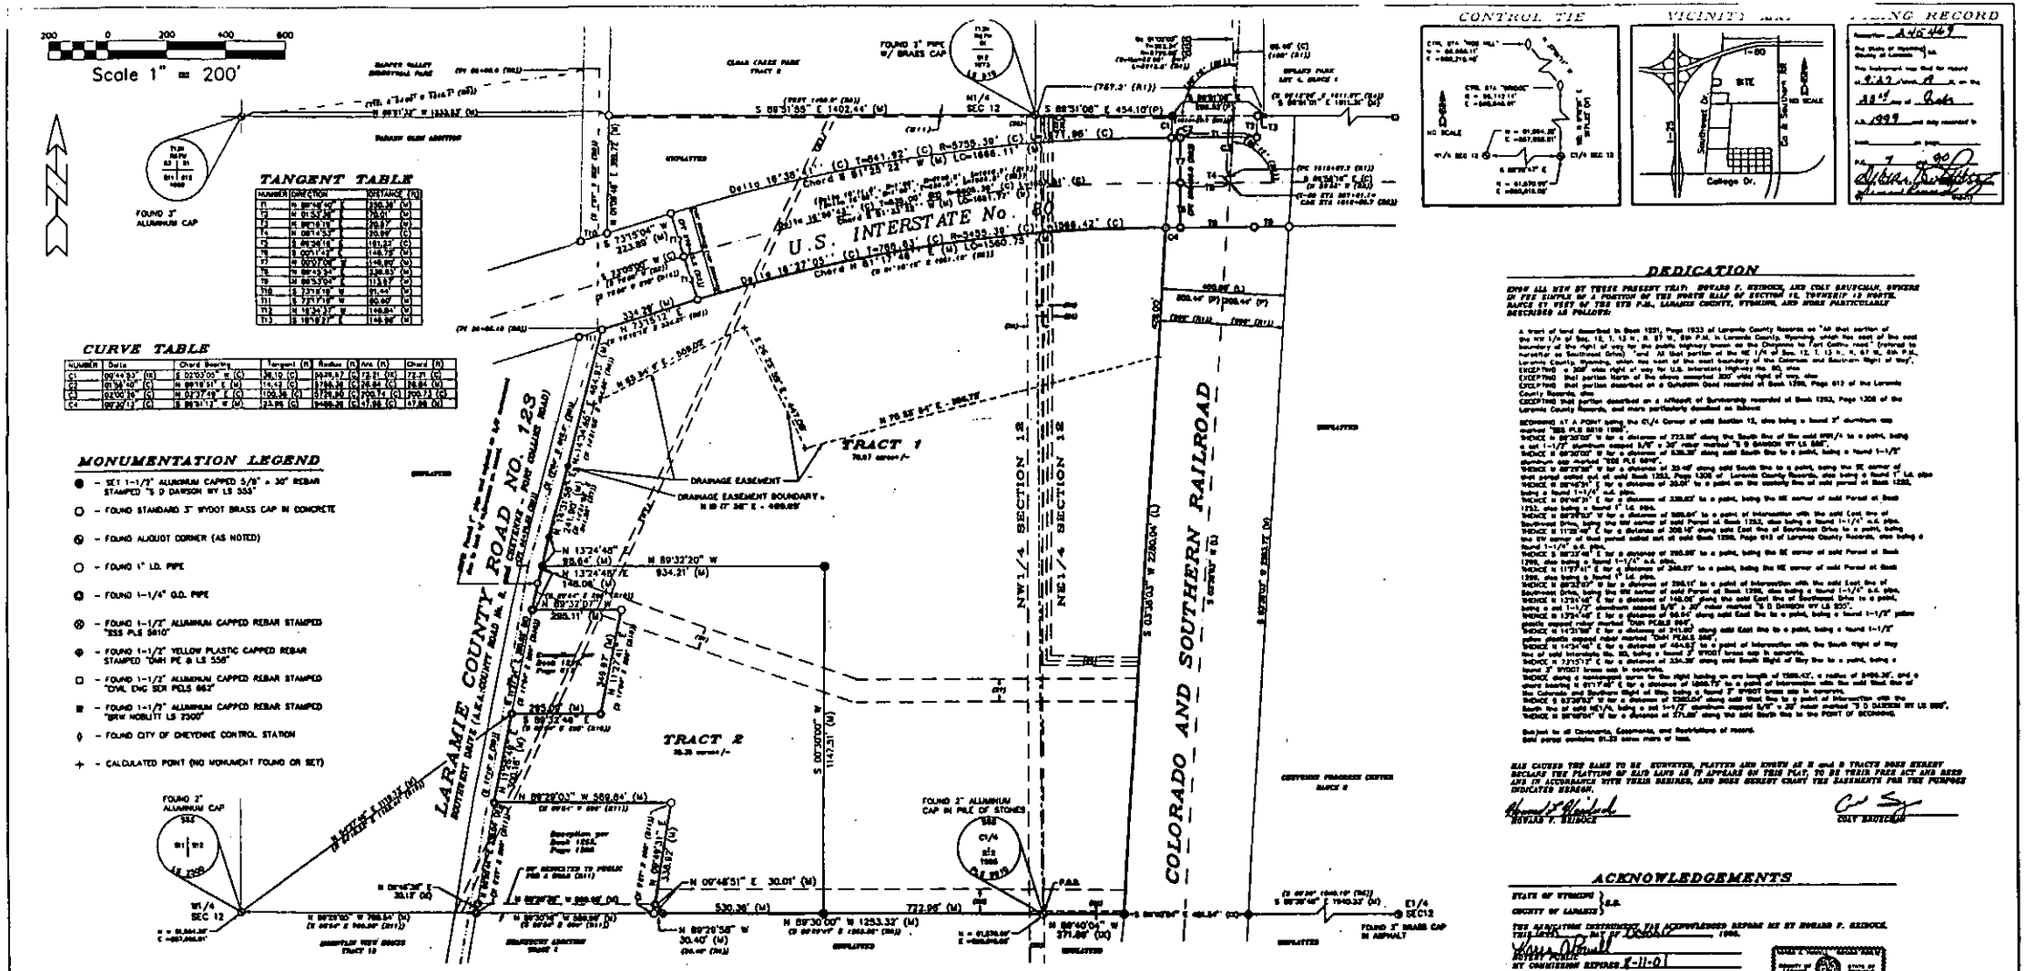

CONTROL TIE

VICINITY MAP

FILING RECORD

Filed for record at 8:42 o'clock A M. on the 18th day of Sept. A.D. 1999 and recorded in Book 7 of Plats on Page 90

DEDICATION

KNOW ALL MEN BY THESE PRESENT THAT: HOWARD F. HEISDICK, AND COLT BRUECKNER, OWNERS OF FEE SIMPLE OF A PORTION OF THE SOUTH HALF OF SECTION 12, TOWNSHIP 13 NORTH, RANGE 67 WEST OF THE 6TH P.M., LARAMIE COUNTY, WYOMING, AND MORE PARTICULARLY DESCRIBED AS FOLLOWS:

A tract of land described in Book 1231, Page 1933 of Laramie County Records as "All that portion of the NW 1/4 of Sec. 12, T. 13 N., R. 67 W., 6th P.M. in Laramie County, Wyoming, which lies east of the east boundary of the right of way for the Laramie County Road No. 125 (Dyer Road) (formerly known as Southeast Drive)," and All that portion of the NE 1/4 of Sec. 12, T. 13 N., R. 67 W., 6th P.M., Laramie County, Wyoming, which lies west of the west boundary of the Colorado and Southern Right of Way";

EXCEPTING a 300' wide right of way for U.S. Interstate Highway No. 80, also

EXCEPTING that portion thereof of the above-described 300' wide right of way, also

EXCEPTING that portion described as a Quitclaim Deed recorded at Book 1788, Page 613 of the Laramie County Records, also

EXCEPTING that portion described as a Affidavit of Surveyorship recorded at Book 1253, Page 1208 of the Laramie County Records, and more particularly described as follows:

BEGINNING AT A POINT being the C1/4 Corner of said Section 12, also being a found 3" aluminum cap marked "555 PLS 5610 1990";

THENCE N 89°32'20" W for a distance of 723.69' along the South line of the said NW1/4 to a point, being a set 1-1/2" aluminum capped 5/8" x 30" rebar marked "S D DAWSON WY LS 555";

THENCE N 89°32'20" W for a distance of 934.21' along said South line to a point, being a found 1-1/2" aluminum cap marked "DAH PLS 5610";

THENCE N 89°32'20" W for a distance of 33.49' along said South line to a point, being the SE corner of that parcel platted and of said Book 1253, Page 1208 of Laramie County Records, also being a found 1-1/2" aluminum cap marked "DAH PLS 5610";

THENCE N 89°32'20" W for a distance of 20.00' to a point on the easterly line of said parcel of Book 1253, being a found 1-1/2" I.D. pipe;

THENCE N 09°46'51" E for a distance of 338.65' to a point, being the NE corner of said Parcel of Book 1253, also being a found 1" I.D. pipe;

THENCE N 89°29'58" W for a distance of 889.04' to a point, on intersection with the said East line of Southeast Drive, being the NW corner of said Parcel of Book 1253, also being a found 1-1/2" aluminum cap;

THENCE N 11°39'08" E for a distance of 208.16' along said East line of Southeast Drive to a point, being the SW corner of that parcel platted and of said Book 1288, Page 915 of Laramie County Records, also being a found 1-1/2" I.D. pipe;

THENCE S 89°32'40" E for a distance of 250.00' to a point, being the SE corner of said Parcel of Book 1288, also being a found 1-1/2" I.D. pipe;

THENCE N 11°39'08" E for a distance of 208.07' to a point, being the NE corner of said Parcel of Book 1288, also being a found 1-1/2" I.D. pipe;

THENCE S 89°32'40" E for a distance of 208.07' to a point of intersection with the said East line of Southeast Drive, being the NW corner of said Parcel of Book 1253, also being a found 1-1/2" I.D. pipe;

THENCE S 89°29'58" E for a distance of 889.04' along said East line to a point, being a found 1-1/2" aluminum capped 5/8" x 30" rebar marked "DAH PLS 5610";

THENCE N 11°39'08" E for a distance of 208.16' along said East line to a point, being a found 1-1/2" I.D. pipe;

THENCE N 09°46'51" E for a distance of 338.65' to a point, being a found 1-1/2" aluminum capped rebar marked "DAH PLS 5610";

THENCE N 11°39'08" E for a distance of 208.07' to a point, being a found 1-1/2" I.D. pipe;

THENCE N 09°46'51" E for a distance of 94.64' along said East line to a point, being a found 1-1/2" aluminum capped rebar marked "DAH PLS 5610";

THENCE N 13°24'48" E for a distance of 241.90' along said East line to a point, being a found 1-1/2" aluminum capped rebar marked "DAH PLS 5610";

THENCE N 09°46'51" E for a distance of 464.62' to a point of intersection with the South Right of Way line of said Interstate No. 80, being a found 3" WYDOT brass cap in concrete;

THENCE N 73°15'11" E for a distance of 334.29' along said South Right of Way line to a point, being a found 3" WYDOT brass cap in concrete;

THENCE, along a non-tangent curve to the right having an arc length of 1260.42', a radius of 5699.58', and a chord bearing N 81°17'48" E for a distance of 1258.17' to a point of intersection with the said West line of the Colorado and Southern Right of Way, being a found 3" WYDOT brass cap in concrete;

THENCE S 03°35'57" W for a distance of 1260.04' along said West line to a point of intersection with the South line of said NW1/4, being a found 3" WYDOT brass cap in concrete;

THENCE S 89°29'58" W for a distance of 271.89' along said South line to the POINT OF BEGINNING.

Subject to all Covenants, Easements, and Restrictions of record.

Said parcel contains 91.33 acres more or less.

SAID GRANTORS THE SAME TO BE SURVEYED, PLATTED AND KNOWN AS H and B TRACTS DOES HEREBY DECLARE THE PLATTING OF SAID LAND AS IT APPEARS ON THIS PLAT, TO BE THEIR FREE ACT AND DEED AND IN ACCORDANCE WITH THEIR DESIRES, AND DOES HEREBY GRANT THE EASEMENTS FOR THE PURPOSES INDICATED HEREON.

HOWARD F. HEISDICK

COLT BRUECKNER

ACKNOWLEDGEMENTS

STATE OF WYOMING } S.S.
COUNTY OF LARAMIE }

THE FOREGOING INSTRUMENT FOR ACKNOWLEDGED BEFORE ME BY HOWARD F. HEISDICK, THIS 16th DAY OF October, 1998.

WITNESS MY HAND AND OFFICIAL SEAL
NOTARY PUBLIC
MY COMMISSION EXPIRES 2-11-01

STATE OF WYOMING } S.S.
COUNTY OF LARAMIE }

THE FOREGOING INSTRUMENT WAS ACKNOWLEDGED BEFORE ME BY COLT BRUECKNER, THIS 16th DAY OF October, 1998.

WITNESS MY HAND AND OFFICIAL SEAL
NOTARY PUBLIC
MY COMMISSION EXPIRES 2-11-01

BOUNDARY REFERENCES

(B1) - PER COLORADO & SOUTHERN RAILROAD MAIN LINE ALIGNMENT PLANS FOUND AT THE LARAMIE COUNTY PUBLIC WORKS OFFICES
(B2) - PER WYOMING DEPT. OF TRANSPORTATION PROJECT I-80-4(29)370
(B3) - PER PLAT OF "CLEAR CREEK PARK" (PLAT CAB B4, SLOT 6380 AT THE LARAMIE COUNTY CLERK'S OFFICES)
(B4) - PER PLAT OF "UPLAND PARK" (PLAT CAB B4, SLOT 6383 AT THE LARAMIE COUNTY CLERK'S OFFICES)
(B5) - PER PLAT OF "CHEYENNE FRONTIER CENTER" (PLAT CAB B4, SLOT 6110 AT THE LARAMIE COUNTY CLERK'S OFFICES)
(B6) - PER "RECORD OF SURVEY FOR HOWARD HEISDICK (BY STATE SURVEYING SERVICES LLC)
(B7) - PER A SURVEY OF A PORTION OF SECTION 12, (DATED: JUNE 2, 1993, PLAT CAB B4, SLOT 6139 AT THE LARAMIE COUNTY CLERK'S OFFICES)
(B8) - PER A SURVEY OF A PORTION OF SECTION 12, (DATED: SEPT. 10, 1993, PLAT CAB B5, SLOT 6180 AT THE LARAMIE COUNTY CLERK'S OFFICES)
(B9) - PER FILED COUNTY ROAD MAP HOWARD F. CENTERED ON FORT COLLINS HIGHWAY AND LARAMIE COUNTY SURVEYOR'S FIELD BOOK#49, PP 55-56
(B10)-PER BUTTCLAIM DEED RECORDED AT BOOK 1599, PAGE 616 AT THE LARAMIE COUNTY CLERK'S OFFICES
(B11)-PER AFFIDAVIT OF SURVEYORSHIP RECORDED AT BOOK 1253, PAGE 1208 AT THE LARAMIE COUNTY CLERK'S OFFICE
(B12)-PER WARRANTY DEED RECORDED AT BOOK 843, PAGE 444 AT THE LARAMIE COUNTY CLERK'S OFFICE

BASIS OF BEARING

N 37°01'11" W between the City of Cheyenne Control Stations "BRIDGE" and "HOB HILL"

EASEMENT REFERENCES

(E1) - 20' WIDE RIGHT-OF-WAY TO WYOMING GAS COMPANY PER BOOK 219, PAGE 99 OF THE LARAMIE COUNTY CLERK'S OFFICES
(E2) - GRANT OF EASEMENT TO THE UNITED STATES OF AMERICA COVERING THE E1/4NW1/4, SAID W 1/2 COUNTY RD. & 1YD/SIDE/LN. WEST OF CASE N.A. PER BOOK 1231, PAGE 1933 AT THE LARAMIE COUNTY CLERK'S OFFICE
(E3) - GRANT OF A 10' EASEMENT TO THE U. D. DEPARTMENT OF THE INTERIOR PER BOOK 209, PAGE 62 AT THE LARAMIE COUNTY CLERK'S OFFICES
(E4) - RIGHT-OF-WAY AND EASEMENT TO THE AMERICAN TELEPHONE AND TELEGRAPH COMPANY OF WYOMING PER BOOK 1231, PAGE 1933 AT THE LARAMIE COUNTY CLERK'S OFFICES (Description not complete)
(E5) - GRANT OF A 7' EASEMENT TO THE U.S. DEPARTMENT OF THE INTERIOR PER BOOK 375, PAGE 286 AT THE LARAMIE COUNTY CLERK'S OFFICES
(E6) - A 200'(±WIDE) ROW (CENTERLINE RIGHT-OF-WAY TO THE COLORADO-WYOMING DAZ Co. PER BOOK 2A, PAGE 194 IN THE LARAMIE COUNTY CLERK'S OFFICES
(E7) - GRANT OF 70' EASEMENT TO THE U.S. DEPARTMENT OF THE INTERIOR PER BOOK 684, PAGE 68 AT THE LARAMIE COUNTY CLERK'S OFFICES
(E8) - RIGHT-OF-WAY TO CHEYENNE LIGHT, FUEL AND POWER CO. PER BOOK 707, PAGE 209 AT THE LARAMIE COUNTY CLERK'S OFFICES
(E9) - RIGHT-OF-WAY TO CHEYENNE LIGHT, FUEL AND POWER CO. PER BOOK 853, PAGE 139 AT THE LARAMIE COUNTY CLERK'S OFFICES
(E10)- GRANT OF 10' EASEMENT TO AMERICAN TELEPHONE AND TELEGRAPH CO. PER BOOK 1849, PAGE 1388 AT THE LARAMIE COUNTY CLERK'S OFFICES (Description not complete)
(E11)- GRANT OF 8' UTILITY EASEMENT TO CHEYENNE LIGHT, FUEL AND POWER CO. PER BOOK 1307, PAGE 98 AT THE LARAMIE COUNTY CLERK'S OFFICES

SUFFIX CALCULATION LEGEND

(M) - MEASURED BEARING AND DISTANCE
(P) - PROPORTIONED DISTANCE
(I) - INTERSECTED BEARING AND DISTANCE
(O) - PARALLEL OFFSET
(C) - CALCULATED DATA USING MEASURED AND RECORD DATA

SURVEYOR'S CERTIFICATION

I, S. D. DAWSON, A REGISTERED LAND SURVEYOR IN THE STATE OF WYOMING, DO HEREBY CERTIFY THAT THIS FINAL PLAT OF H and B TRACTS, BEING A PORTION OF THE N1/2 OF SECTION 12, TOWNSHIP 13 NORTH, RANGE 67 WEST OF THE 6TH P.M., LARAMIE COUNTY, WYOMING, WAS PREPARED FROM FIELD SURVEY BY ME OR UNDER MY DIRECT SUPERVISION DURING THE MONTH OF MAY, 1998, AND THAT IT CORRECTLY REPRESENTS ALL THE BOUNDARIES AND/OR SUBDIVISION DURING THE SURVEY OF SAID PROPERTY, AND IS CORRECT TO THE BEST OF MY KNOWLEDGE.

S.D. DAWSON, WYOMING PLS No. 555

Professional Land Surveyor S. D. DAWSON 555 WYOMING

APPROVALS

APPROVED BY CHEYENNE/LARAMIE COUNTY REGIONAL PLANNING COMMISSION THIS 26th DAY OF October, 1998.

DEVELOPMENT DIRECTOR

APPROVED BY THE BOARD OF COUNTY COMMISSIONERS OF LARAMIE COUNTY, WYOMING THIS 16th DAY OF October, 1998.

COUNTY CLERK — CHAIRMAN OF THE BOARD

APPROVED BY THE CITY COUNCIL OF THE CITY OF CHEYENNE, WYOMING THIS 26th DAY OF October, 1998.

CITY CLERK — MAYOR

NO DOMESTIC WATER OR WASTEWATER SYSTEMS ARE PROPOSED
NO PUBLIC MAINTENANCE OF PRIVATE ROADS
FIRE PROTECTION PROVIDED BY FIRE DISTRICT NO. 1

FINAL PLAT

H and B TRACTS

OF A PORTION OF THE N1/2 OF SECTION 12, TOWNSHIP 13 NORTH, RANGE 67 WEST OF THE 6th P.M., LARAMIE COUNTY, WYOMING

DATE OF PREP.: September 16, 1998

DRAWN BY: SDF	APPROVED BY: SDD	REVISIONS	PREPARED BY: CORNERSTONE SURVEYING COMPANY 2120 DEY AVENUE, CHEYENNE, WYOMING 82001 307-637-6958
DATE: SEPTEMBER 15, 1998	FINAL NO. 5661		
CLIENT: BRUECKNER/HEISDICK	PLANNING/SUBDIVISION/HEISDICK/HEISDICK.DWG		