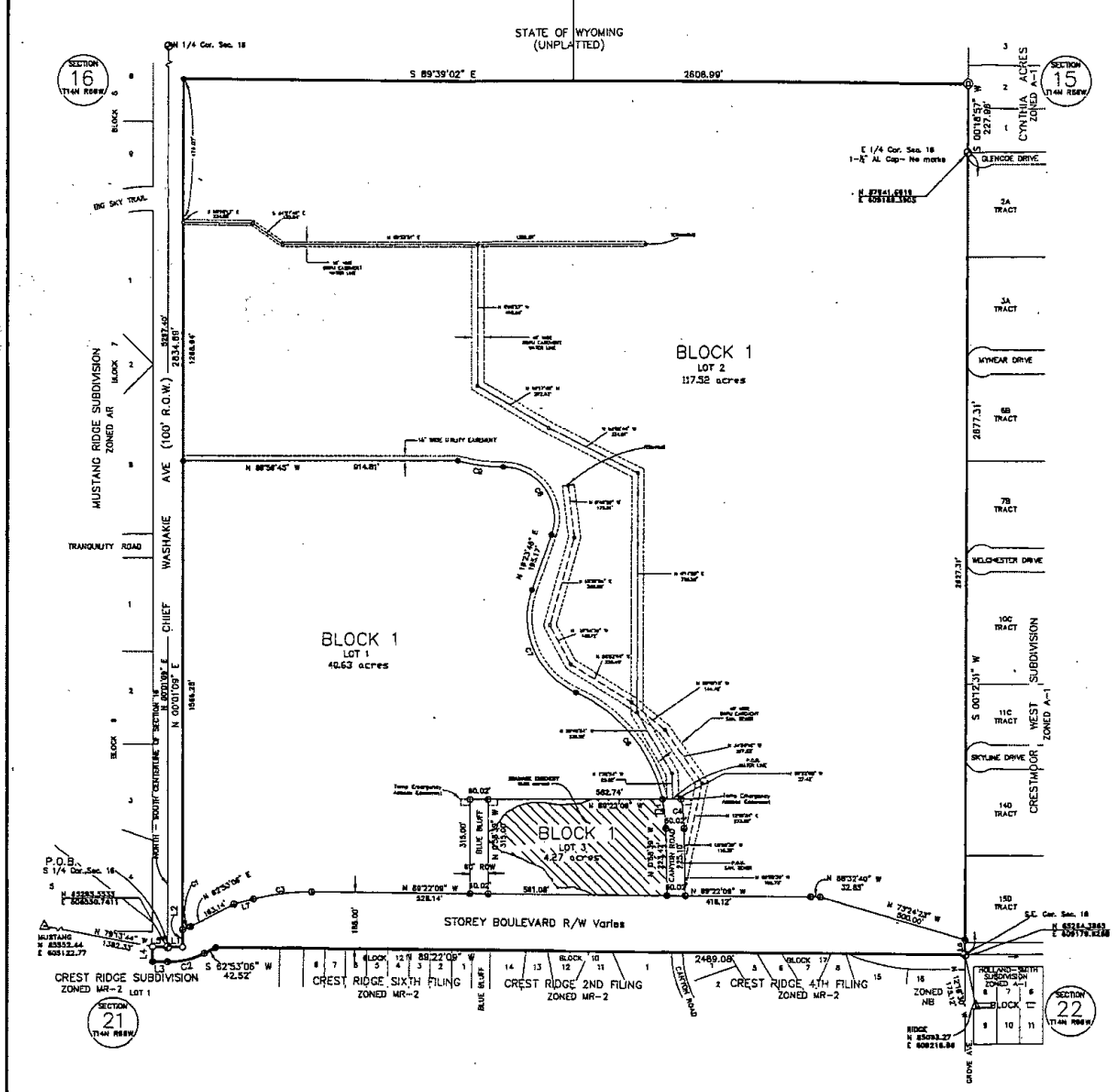

CURVE TABLE					
CURVE	LENGTH	RADIUS	DELTA	CHORD BEARING	CHORD DISTANCE
C1	29.47'	182.66'	10°05'08"	N67°55'46"E	29.43'
C2	127.25'	262.65'	27°44'13"	S76°45'45"W	126.01'
C3	185.48'	744.23'	13°53'00"	S83°08'18"W	184.99'
C4	90.85'	566.44'	10°04'02"	N61°15'40"W	90.75'
C5	92.33'	505.44'	10°23'02"	N61°08'54"W	92.20'
C6	464.38'	505.44'	54°38'53"	N38°35'35"W	446.33'
C7	406.19'	274.38'	85°14'26"	N21°12'35"W	371.27'
C8	325.17'	170.58'	109°13'20"	N35°10'40"W	278.13'
C9	161.13'	548.72'	15°50'16"	N81°54'43"W	160.84'

LINE TABLE		
LINE	BEARING	LENGTH
L1	S89°22'09"E	50.00'
L2	N00°01'09"E	57.67'
L3	N89°22'09"W	50.00'
L4	N00°37'49"E	50.00'
L5	S89°22'09"E	50.00'
L6	S00°12'31"W	50.00'
L7	N75°34'47"E	88.59'

Reception 16245516
The State of Wyoming
County of Laramie } ss
This instrument was filed for record
at 11:30 o'clock A M. on the
24 day of Sept
A.D. 2013 and duly recorded in
book ___ on page ___
No 10 ___ 1/4
Debra K. Lathrop
County Clerk & Ex-Officio Register of Deeds
By Deputy

FILING RECORD
RECORDED 9/24/2013 AT 11:30 AM REC'D. CHARGES $28 10 PGS. 48
DEBRA K. LATHROP - CLERK OF LARAMIE COUNTY, WY PAGE 1 OF 1

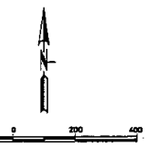

LEGEND

- 1 1/2" Diameter AL.Cap on No. 5 x 24" rebar marked "CDC - LS4828" to be set.
- Computed position only, no monument found or set.
- Found 3-1/2" Diameter AL Cap marked "BHD P.E.C. PELS 864".
- Found 1-1/2" Diameter AL Cap marked "LS 2500".
- Found section corner monument per state of Wyoming corner record.
- Found 2" Diameter AL Cap marked "PLS 2927", or as noted.
- Subdivision Boundary line.
- Lot Boundary and Right Of Way lines retained or established.
- Temporary Emergency Access Easements (20'x30').
- Utility Easement

DEDICATION

KNOW ALL PERSONS BY THESE PRESENTS THAT: City of Cheyenne, Laramie County School District No.1, and Cheyenne Ice & Events Center, Limited Partnership, owners in fee simple of all lands embraced by North Cheyenne Community Park, have caused the same to be surveyed, mapped, platted and known as NORTH CHEYENNE COMMUNITY PARK SECOND FILING, do hereby declare the subdivision of said land as it appears on this plat, to be North Zero, and send and is synonymous with their Grantees, and do hereby grant the easements for the purposes indicated thereon, and do hereby dedicate for public use the rights of way of Storey Boulevard, Elks Bluff Road, and Canyon Road as shown thereon.

Mark Storck
MARK STORCK, SUPERINTENDENT
LARAMIE COUNTY SCHOOL DISTRICT NO.1

Robert McCue
ROBERT V. MCCUE, OWNER
CHEYENNE ICE & EVENTS CENTER, LIMITED PARTNERSHIP

ACKNOWLEDGMENTS

STATE OF WYOMING)
) ss
COUNTY OF LARAMIE)

THE DEDICATION INSTRUMENT WAS ACKNOWLEDGED BEFORE ME BY RICK SHIELDS, MAYOR, CITY OF CHEYENNE, THIS 24th DAY OF September 2013.
NOTARY PUBLIC Sara Jo Wade
MY COMMISSION EXPIRES 10/29/2013

STATE OF WYOMING)
) ss
COUNTY OF LARAMIE)

THE DEDICATION INSTRUMENT WAS ACKNOWLEDGED BEFORE ME BY MARK STORCK, SUPERINTENDENT, LARAMIE COUNTY SCHOOL DISTRICT #1, THIS 11th DAY OF September 2013.
NOTARY PUBLIC Brandy L Lockwood
MY COMMISSION EXPIRES 10-15-16

STATE OF WYOMING)
) ss
COUNTY OF LARAMIE)

THE DEDICATION INSTRUMENT WAS ACKNOWLEDGED BEFORE ME BY ROBERT V. MCCUE, OWNER, CHEYENNE ICE & EVENTS CENTER, LIMITED PARTNERSHIP, THIS 24th DAY OF September 2013.
NOTARY PUBLIC Wendy A Lindquist
MY COMMISSION EXPIRES 3-27-2014

APPROVALS

APPROVED BY THE CITY OF CHEYENNE PLANNING COMMISSION THIS 2ND DAY OF APRIL, 2013.
DEVELOPMENT DIRECTOR

APPROVED BY THE CITY COUNCIL OF THE CITY OF CHEYENNE, WYOMING THIS 22nd DAY OF April, 2013.
MAYOR
ATTEST: Debra K. Stubbs
CITY CLERK

OWNERSHIP:

THE FEE TITLE OWNERSHIP PER APPROVAL OF THIS PLAT IS DISTRIBUTED AS FOLLOWS:

- LOT 1, BLOCK 1 - LARAMIE COUNTY SCHOOL DISTRICT NO. 1 - 40.63 ACRES.
- LOT 2, BLOCK 1 - CITY OF CHEYENNE - 117.52 ACRES.
- LOT 3, BLOCK 1 - CHEYENNE ICE & EVENTS CENTER, LIMITED PARTNERSHIP - 4.27 ACRES.

BASIS OF BEARINGS:

THE BASIS OF BEARINGS FOR THIS SURVEY IS BY TIES TO CITY OF CHEYENNE CONTROL MONUMENTS "MUSTANG" AND "RIDGE".

VACATION STATEMENT:

IT IS THE INTENT OF THIS REPLAT TO VACATE INTERIOR LOT LINES AND RIGHT OF WAY LINES OF NORTH CHEYENNE COMMUNITY PARK AS AFFECTED BY THIS REPLAT.

VICINITY MAP

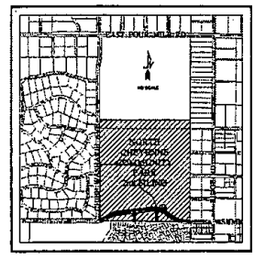

CERTIFICATE OF SURVEYOR

I, John J. Studley, Wyoming Registered Professional Land Surveyor No. 4828, employee / agent for The City of Cheyenne, do hereby certify the Final Plat hereon was prepared from field notes of an actual survey made by me in December, 2011, and that it correctly represents the monuments found and to be set.

LEGAL DESCRIPTION

A portion of land being the FINAL PLAT NORTH CHEYENNE COMMUNITY PARK, AN ADDITION TO THE CITY OF CHEYENNE and situate in the North One-Half of Section 21 and the East One-Half of Section 16 in Township 14 North, Range 66 West of the Sixth Principal Meridian, Laramie County, Wyoming and being more particularly described as follows:

BEGINNING at the South 1/4 Corner of said Section 16, said corner being a 3 1/4 inch diameter brass cap as per filed State of Wyoming Corner Record by Wyoming Registered Professional Land Surveyor No. 2927;
THENCE on and along the southerly line of said Section 16, South 89° 22' 09" East a distance of 50.00 feet to the easterly right of way line of Chief Washakie Avenue (100 feet wide);
THENCE on and along said easterly right of way line of Chief Washakie Avenue, North 0° 01' 09" East a distance of 57.67 feet to the point of intersection with the southerly right of way of Storey Boulevard;
THENCE continuing on and along said easterly right of way line of Chief Washakie Avenue, North 0° 01' 09" East a distance of 2,834.89 feet to the northeast corner of Lot 2, Block 1 of NORTH CHEYENNE COMMUNITY PARK;
THENCE South 89° 39' 02" East a distance of 2,608.99 feet to the northeast corner of Lot 2, Block 1 of NORTH CHEYENNE COMMUNITY PARK;
THENCE South 00° 18' 57" West a distance of 227.96 feet to a found 1 1/2 inch inscribed aluminum cap, said aluminum cap being the East 1/4 Corner of said Section 16;
THENCE continuing on and along the easterly line of said Section 16, South 00° 12' 31" West a distance of 2,637.31 feet to the point of intersection with the northerly right of way of Storey Boulevard;
THENCE continuing on and along the easterly line of said Section 16, South 00° 12' 31" West a distance of 50.00 feet to the Southeast Corner of said Section 16, said corner being a 3 1/4 inch diameter brass cap as per filed State of Wyoming Corner Record by Wyoming Registered Professional Land Surveyor No. 2927;
THENCE on and along the southerly line of said Section 16, North 89° 22' 09" West a distance of 2,489.08 feet to a point being on the southerly right of way of Storey Boulevard;
THENCE on and along said southerly right of way of Storey Boulevard, South 62° 53' 06" West a distance of 42.52 feet to a Point of Curve for a curve concave to the northwest;
THENCE continuing on and along said southerly right of way of Storey Boulevard and said curve, an arc length of 127.25 feet, radius of 262.65 feet, central angle of 27°44'13", chord bearing of South 76° 45' 45" West and chord distance of 126.01 feet to a Point of Tangency
THENCE continuing on and along said southerly right of way of Storey Boulevard, North 89° 23' 09" West a distance of 50.00 feet;
THENCE North 0° 37' 49" East a distance of 50.00 feet;
THENCE North 89° 22' 08" East a distance of 50.00 feet to the POINT OF BEGINNING.

The above described tract containing 173.48 acres more or less and is subject to all easements, conditions, restrictions, reservations and rights which have been legally required.

FINAL PLAT
NORTH CHEYENNE COMMUNITY PARK
SECOND FILING
A REPLAT OF
NORTH CHEYENNE COMMUNITY PARK
AN ADDITION TO THE CITY OF CHEYENNE
SITUATE IN THE E1/2 OF SECTION 18 AND THE N1/2 OF SECTION 21, T 14 N, R 66 W, 6TH P.M., LARAMIE COUNTY, WYOMING

PREPARED: DECEMBER, 2011

CITY OF CHEYENNE
2101 O'NEIL AVENUE
CHEYENNE, WYOMING 82001
(307) 637-6285

Professional Land Surveyor — John J. Studley — 4828 — 12-28-11 — WYOMING

NORTH CHEYENNE COMMUNITY PARK
SECOND FILING A REPLAT OF
NORTH CHEYENNE COMMUNITY PARK
AN ADDITION TO THE CITY OF CHEYENNE
LARAMIE COUNTY, WYOMING
FINAL PLAT

REVISIONS	DATE

Revised By: JJS
Drawn By: DRS
Checked By: JJS
Date: 12/8/11
Scale: 1"=200'
Plotting: Final Plat MOD 2nd

SHEET 1 OF 1