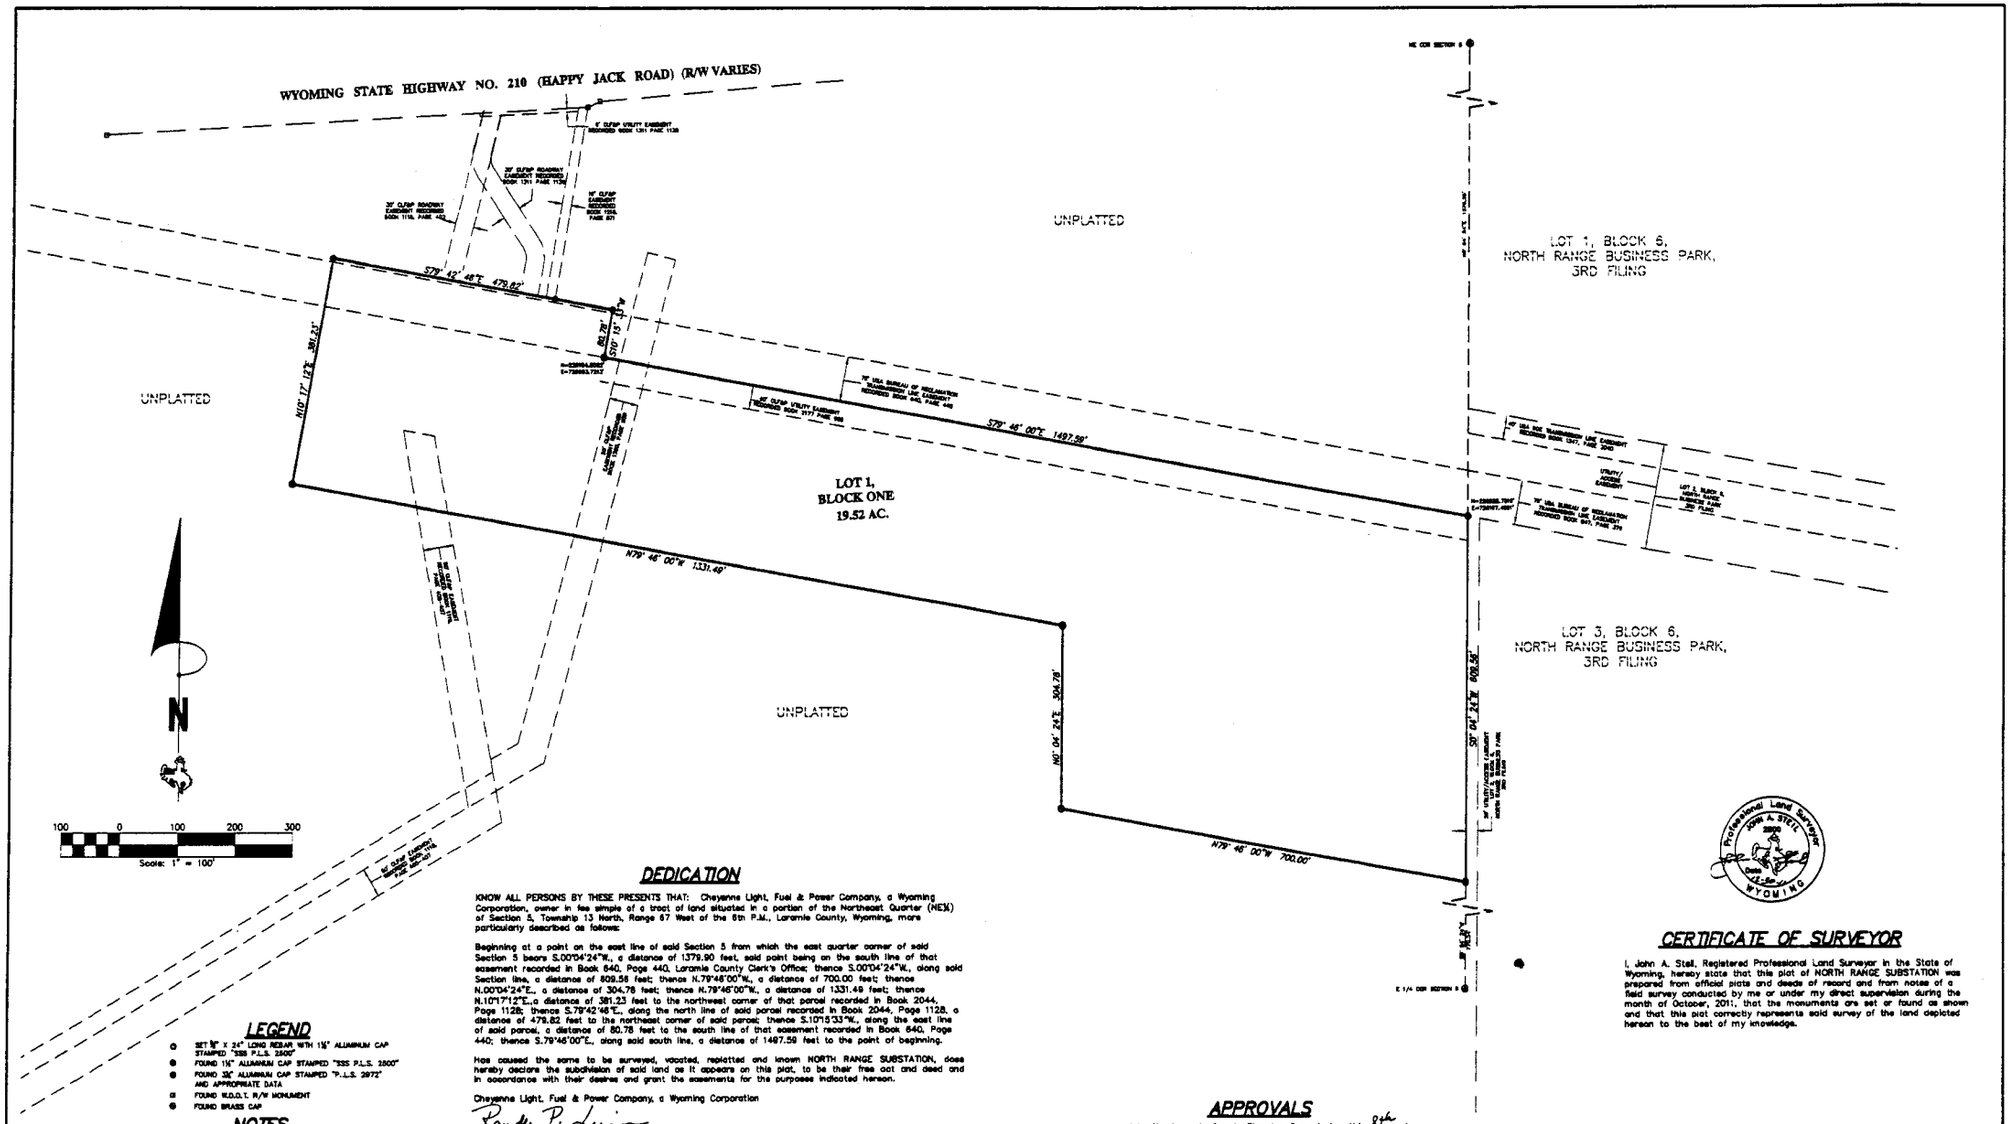

LEGEND

- SET ½" X 24" LONG REBAR WITH 1½" ALUMINUM CAP STAMPED "SSS P.L.S. 25001"
- FOUND 1¼" ALUMINUM CAP STAMPED "SSS P.L.S. 25001"
- FOUND 3½" ALUMINUM CAP STAMPED "P...L.S. 2972" AND APPROPRIATE DATA
- FOUND W.D.O.T. R/W MONUMENT
- FOUND BRASS CAP

NOTES

1.) BASIS OF BEARINGS – EAST LINE OF THE NE¼ QUARTER OF SECTION 5, T.13N., R.67W., HAVING A BEARING OF N.00°04'24"W.

2.) SUBJECT PROPERTY DOES NOT FALL WITHIN SPECIAL 100 YEAR FLOOD HAZARD AREA AS SHOWN ON F.E.M.A. MAP PANEL NO. 56021C1070F & 56021C1090F DATED JANUARY 17, 2007.

VICINITY MAP

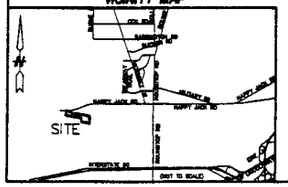
SITE
HAPPY JACK RD.
ROBERTS RD.
HARNEY LN.
HAPPY JACK RD.
SHIRLEY BASIN RD.
HORSETAIL RD.
GRAVEL PIT
GRAVEL PIT
GRAVEL PIT