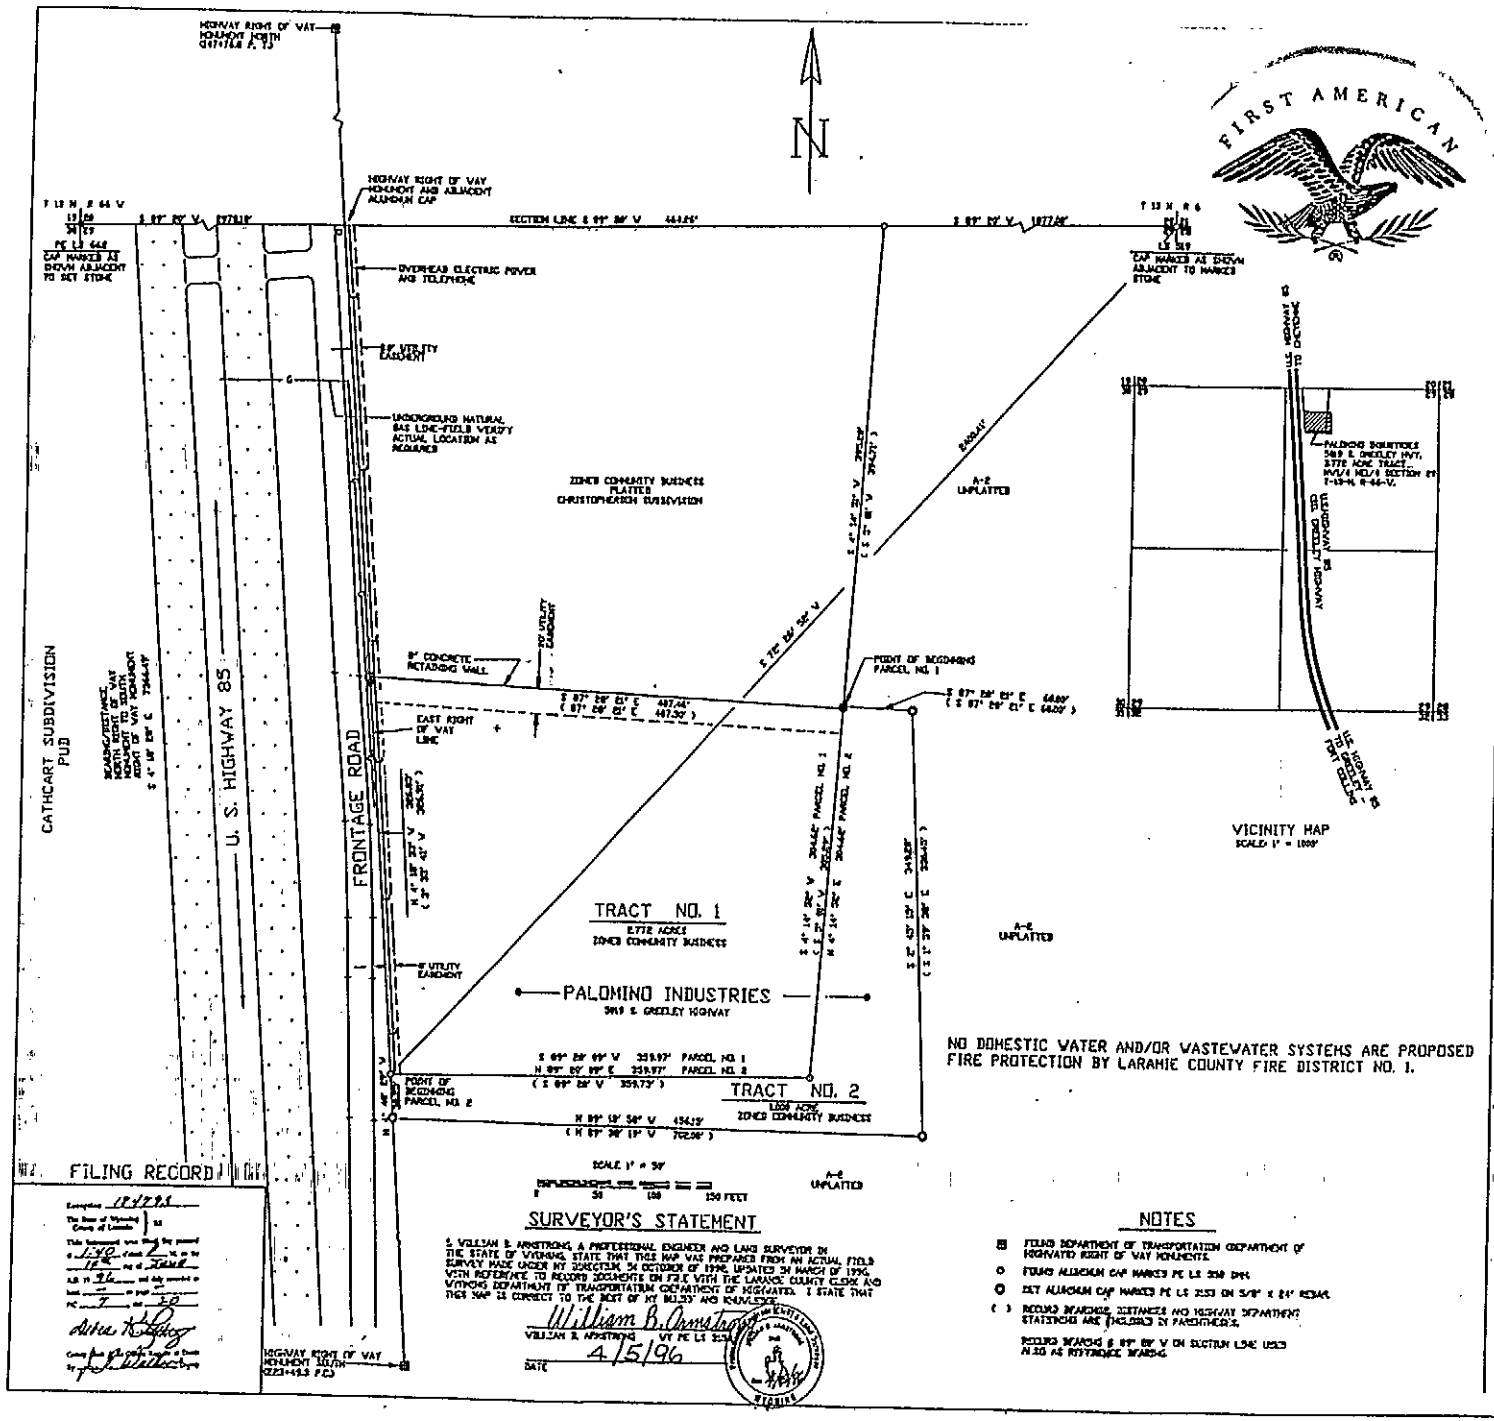

NO DOMESTIC WATER AND/OR WASTEWATER SYSTEMS ARE PROPOSED
FIRE PROTECTION BY LARAMIE COUNTY FIRE DISTRICT NO. 1.

SURVEYOR'S STATEMENT

I, WILLIAM B. ARMSTRONG, A PROFESSIONAL ENGINEER AND LAND SURVEYOR IN THE STATE OF WYOMING, STATE THAT THIS MAP WAS PREPARED FROM AN ACTUAL FIELD SURVEY MADE UNDER MY DIRECTION IN OCTOBER OF 1995, UPDATED IN MARCH OF 1996. WITH REFERENCE TO RECORD DOCUMENTS ON FILE WITH THE LARAMIE COUNTY CLERK AND WYOMING DEPARTMENT OF TRANSPORTATION DEPARTMENT OF HIGHWAYS. I STATE THAT THIS MAP IS CORRECT TO THE BEST OF MY BELIEF AND KNOWLEDGE.

William B. Armstrong
WILLIAM B. ARMSTRONG WY PE LS 3536
4/5/96
DATE

NOTES

- FOUND DEPARTMENT OF TRANSPORTATION DEPARTMENT OF HIGHWAYS RIGHT OF WAY MONUMENTS.
- ( ) RECORD BEARINGS, DISTANCES AND HIGHWAY DEPARTMENT STATIONING ARE ENCLOSED IN PARENTHESES.

RECORD BEARING S 89° 28' W ON SECTION LINE USED AS AS REFERENCE BEARING.





































