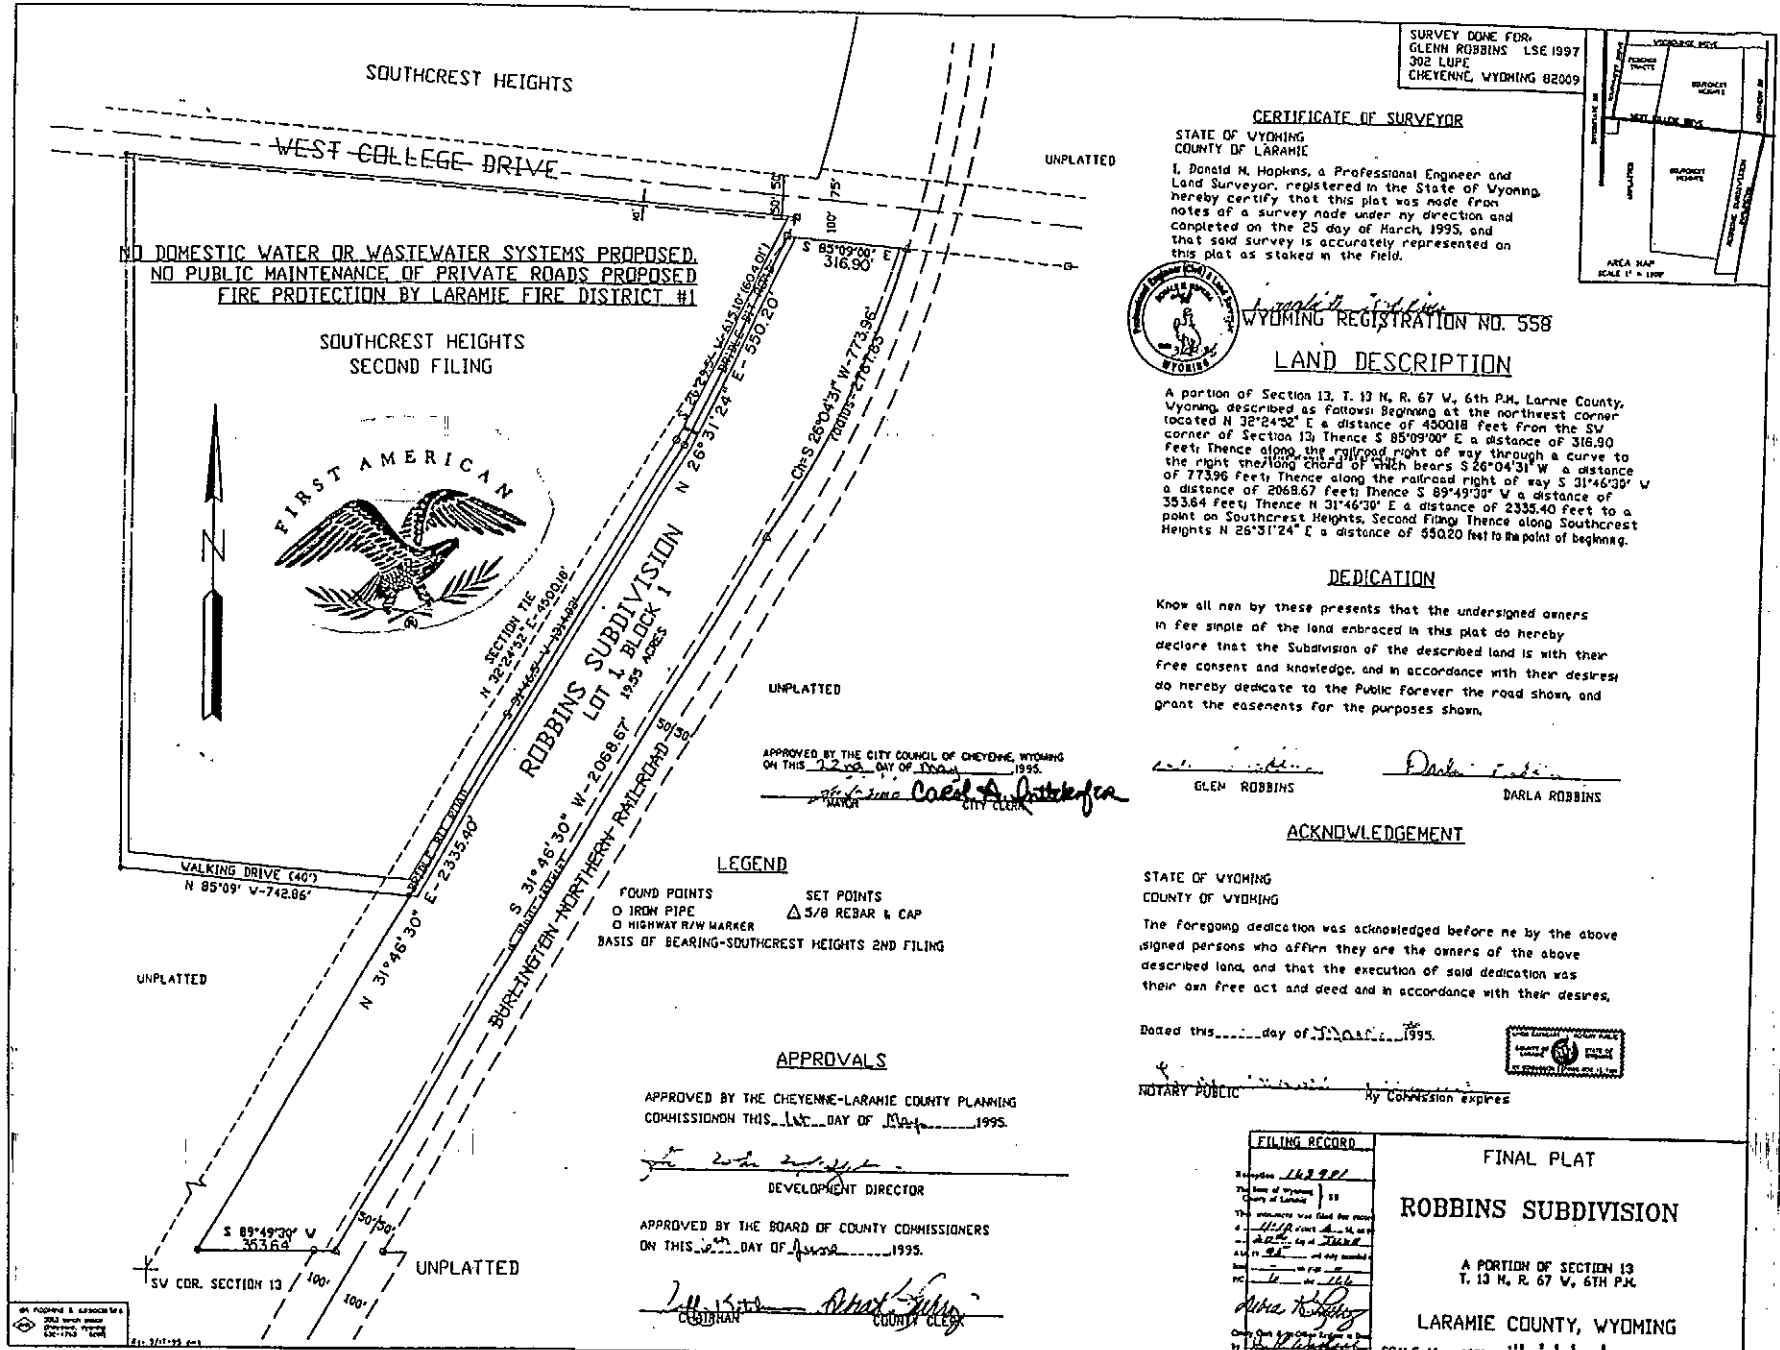
SOUTHCREST HEIGHTS
WEST COLLEGE DRIVE
UNPLATTED
NO DOMESTIC WATER OR WASTEWATER SYSTEMS PROPOSED.
NO PUBLIC MAINTENANCE OF PRIVATE ROADS PROPOSED
FIRE PROTECTION BY LARAMIE FIRE DISTRICT #1
SOUTHCREST HEIGHTS
SECOND FILING
FIRST AMERICAN
ROBBINS SUBDIVISION
LOT 1, BLOCK 1
1995 ACRES
S 85°09'00" E
316.90'
CHFS 26°04'31" W-773.96'
TANGENT
N 26°31'24" E-550.20'
SECTION TIE
N 32°24'52" E-450.018'
S 89°46'30" W-193.64'
S 89°49'30" W-2068.67'
N 31°46'30" E-2335.40'
BURLINGTON-NORTHERN RAILROAD
50'/30'
WALKING DRIVE (40')
N 85°09' W-742.86'
UNPLATTED
UNPLATTED
UNPLATTED
S 89°49'30" W
353.64'
SW COR. SECTION 13
100'
100'
50'/50'
APPROVED BY THE CITY COUNCIL OF CHEYENNE, WYOMING
ON THIS 22nd DAY OF May 1995.
MAYOR
CITY CLERK
LEGEND
FOUND POINTS
O IRON PIPE
O HIGHWAY R/W MARKER
SET POINTS
△ 5/8 REBAR & CAP
BASIS OF BEARING-SOUTHCREST HEIGHTS 2ND FILING
APPROVALS
APPROVED BY THE CHEYENNE-LARAMIE COUNTY PLANNING
COMMISSIONON THIS 10th DAY OF May 1995.
DEVELOPMENT DIRECTOR
APPROVED BY THE BOARD OF COUNTY COMMISSIONERS
ON THIS 9th DAY OF June 1995.
CHAIRMAN
COUNTY CLERK
SURVEY DONE FOR:
GLENN ROBBINS LSE 1997
302 LUPE
CHEYENNE, WYOMING 82009
CERTIFICATE OF SURVEYOR
STATE OF WYOMING
COUNTY OF LARAMIE
I, Donald M. Hopkins, a Professional Engineer and Land Surveyor, registered in the State of Wyoming, hereby certify that this plat was made from notes of a survey made under my direction and completed on the 25 day of March, 1995, and that said survey is accurately represented on this plat as staked in the field.
WYOMING REGISTRATION NO. 558
LAND DESCRIPTION
A portion of Section 13, T. 13 N, R. 67 W, 6th P.M, Larnie County, Wyoming, described as follows: Beginning at the northwest corner located N 32°24'52" E a distance of 450.018 feet from the SW corner of Section 13; Thence S 85°09'00" E a distance of 316.90 feet; Thence along the railroad right of way through a curve to the right the/long chord of which bears S 26°04'31" W a distance of 773.96 feet; Thence along the railroad right of way S 31°46'30" W a distance of 2068.67 feet; Thence S 89°49'30" W a distance of 353.64 feet; Thence N 31°46'30" E a distance of 2335.40 feet to a point on Southcrest Heights, Second Filing; Thence along Southcrest Heights N 26°31'24" E a distance of 550.20 feet to the point of beginning.
DEDICATION
Know all men by these presents that the undersigned owners in fee simple of the land embraced in this plat do hereby declare that the Subdivision of the described land is with their free consent and knowledge, and in accordance with their desires; do hereby dedicate to the Public forever the road shown, and grant the easements for the purposes shown.
GLEN ROBBINS
DARLA ROBBINS
ACKNOWLEDGEMENT
STATE OF WYOMING
COUNTY OF WYOMING
The foregoing dedication was acknowledged before me by the above signed persons who affirm they are the owners of the above described land, and that the execution of said dedication was their own free act and deed and in accordance with their desires.
Dated this ____ day of May 1995.
NOTARY PUBLIC
My Commission expires
FILING RECORD
FINAL PLAT
ROBBINS SUBDIVISION
A PORTION OF SECTION 13
T. 13 N, R. 67 W, 6TH P.M.
LARAMIE COUNTY, WYOMING
SCALE 1" = 100'
MARCH 20, 1995