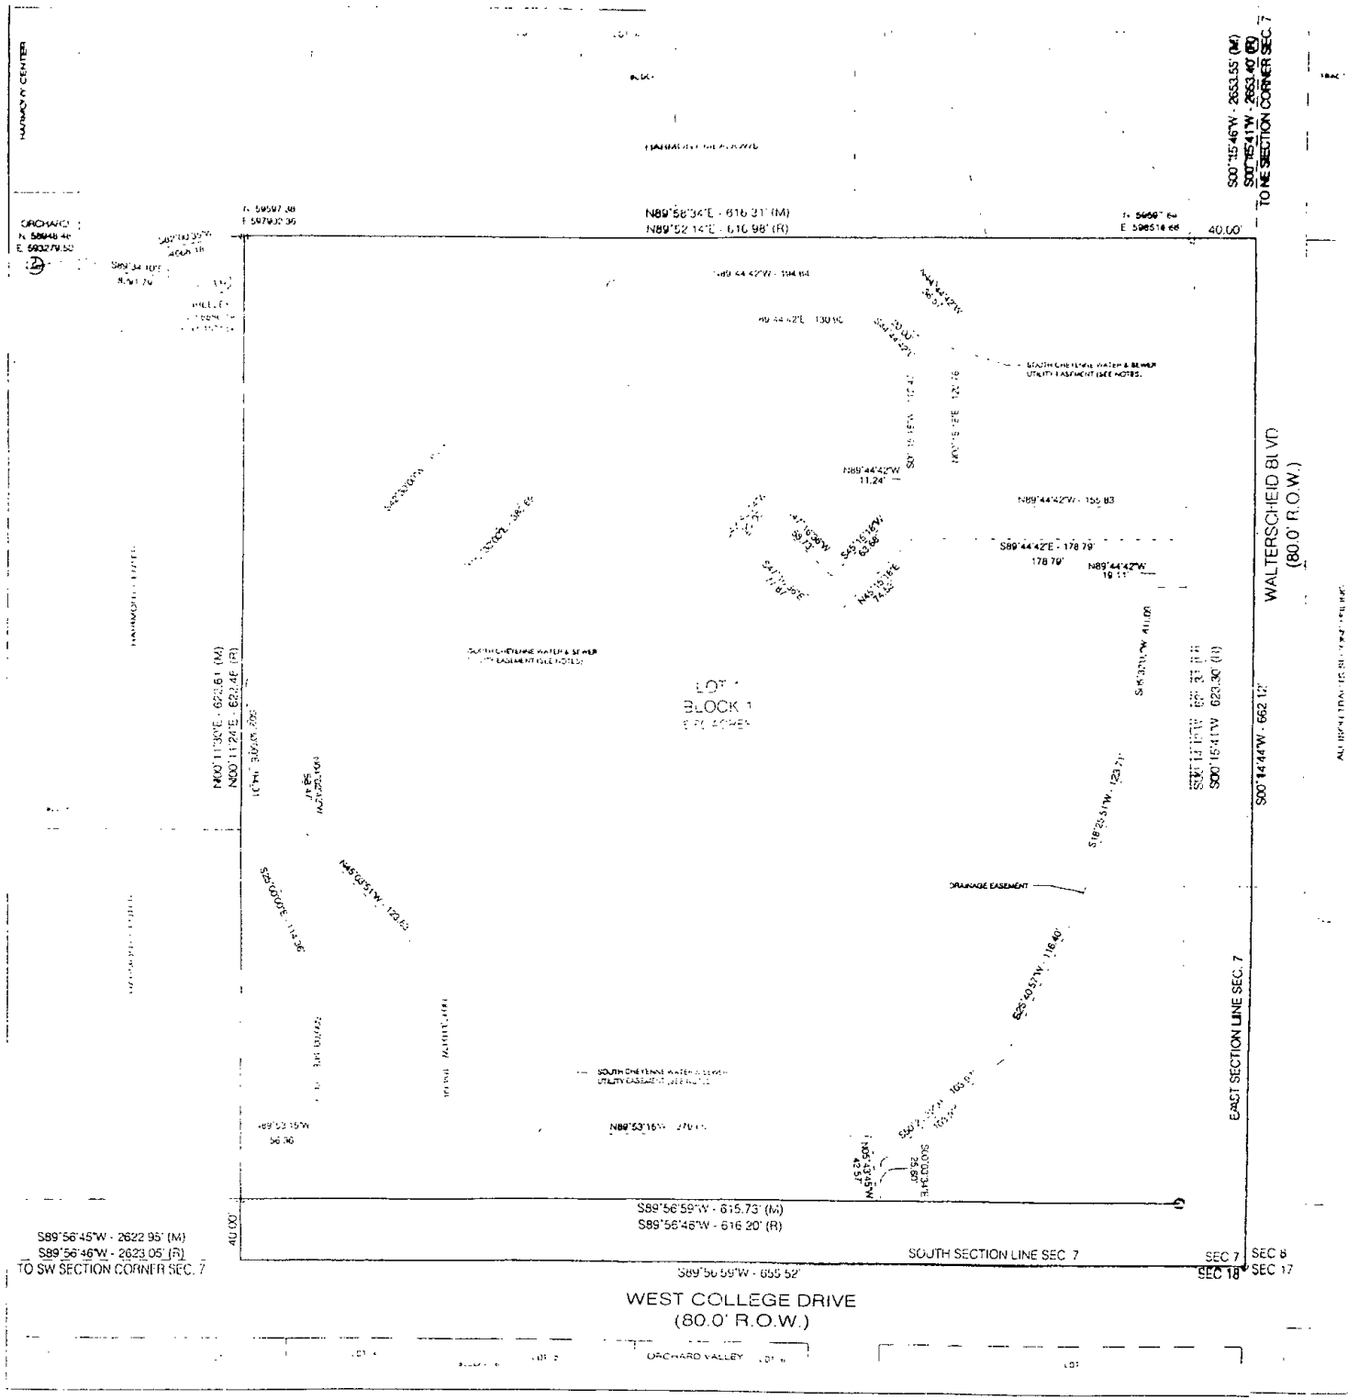

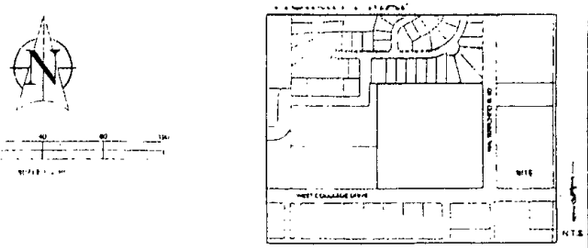

LEGEND

NOTES

VACATION STATEMENT

DEDICATION

ACKNOWLEDGMENT

My commission expires May 8, 2012

APPROVALS

SURVEYOR'S CERTIFICATE

FILING RECORD

STATE OF WYOMING
COUNTY OF LARAMIE

THIS INSTRUMENT WAS FILED FOR RECORD AT 9:15 o'clock A.M. ON THE 25 DAY OF July A.D. 08 AND DULY RECORDED IN BK 9 PG 74

COUNTY CLERK & EX-OFFICIO REGISTER OF DEEDS
BY Vicki Swanson DEPUTY

ROSSMAN ELEMENTARY SCHOOL

A REPLAT OF A PORTION OF INTERIOR HEIGHTS ADDITION 2ND FILING
A SUBDIVISION BEING SITUATED IN THE SE¼ OF SECTION 7, T.13N., R.66W., 6TH P.M.,
CITY OF CHEYENNE,
LARAMIE COUNTY, WYOMING

GIENZEL LAND SURVEYING, P.C.
PH:(716)667-9733 FAX:(716)667-9735
EMAIL:JGENZELBAOL.COM
505 EAST 20th STREET, CHEYENNE WY 82001

BenchMark Engineering PC
BME

DRAWN BY: TDO	PROJECT NO.	0780.07
CHECKED BY: JG	SCALE: 1"=40'	SHEET: 1 OF 1
DATE: JULY 15, 2008	FILE: C780_PLAT	