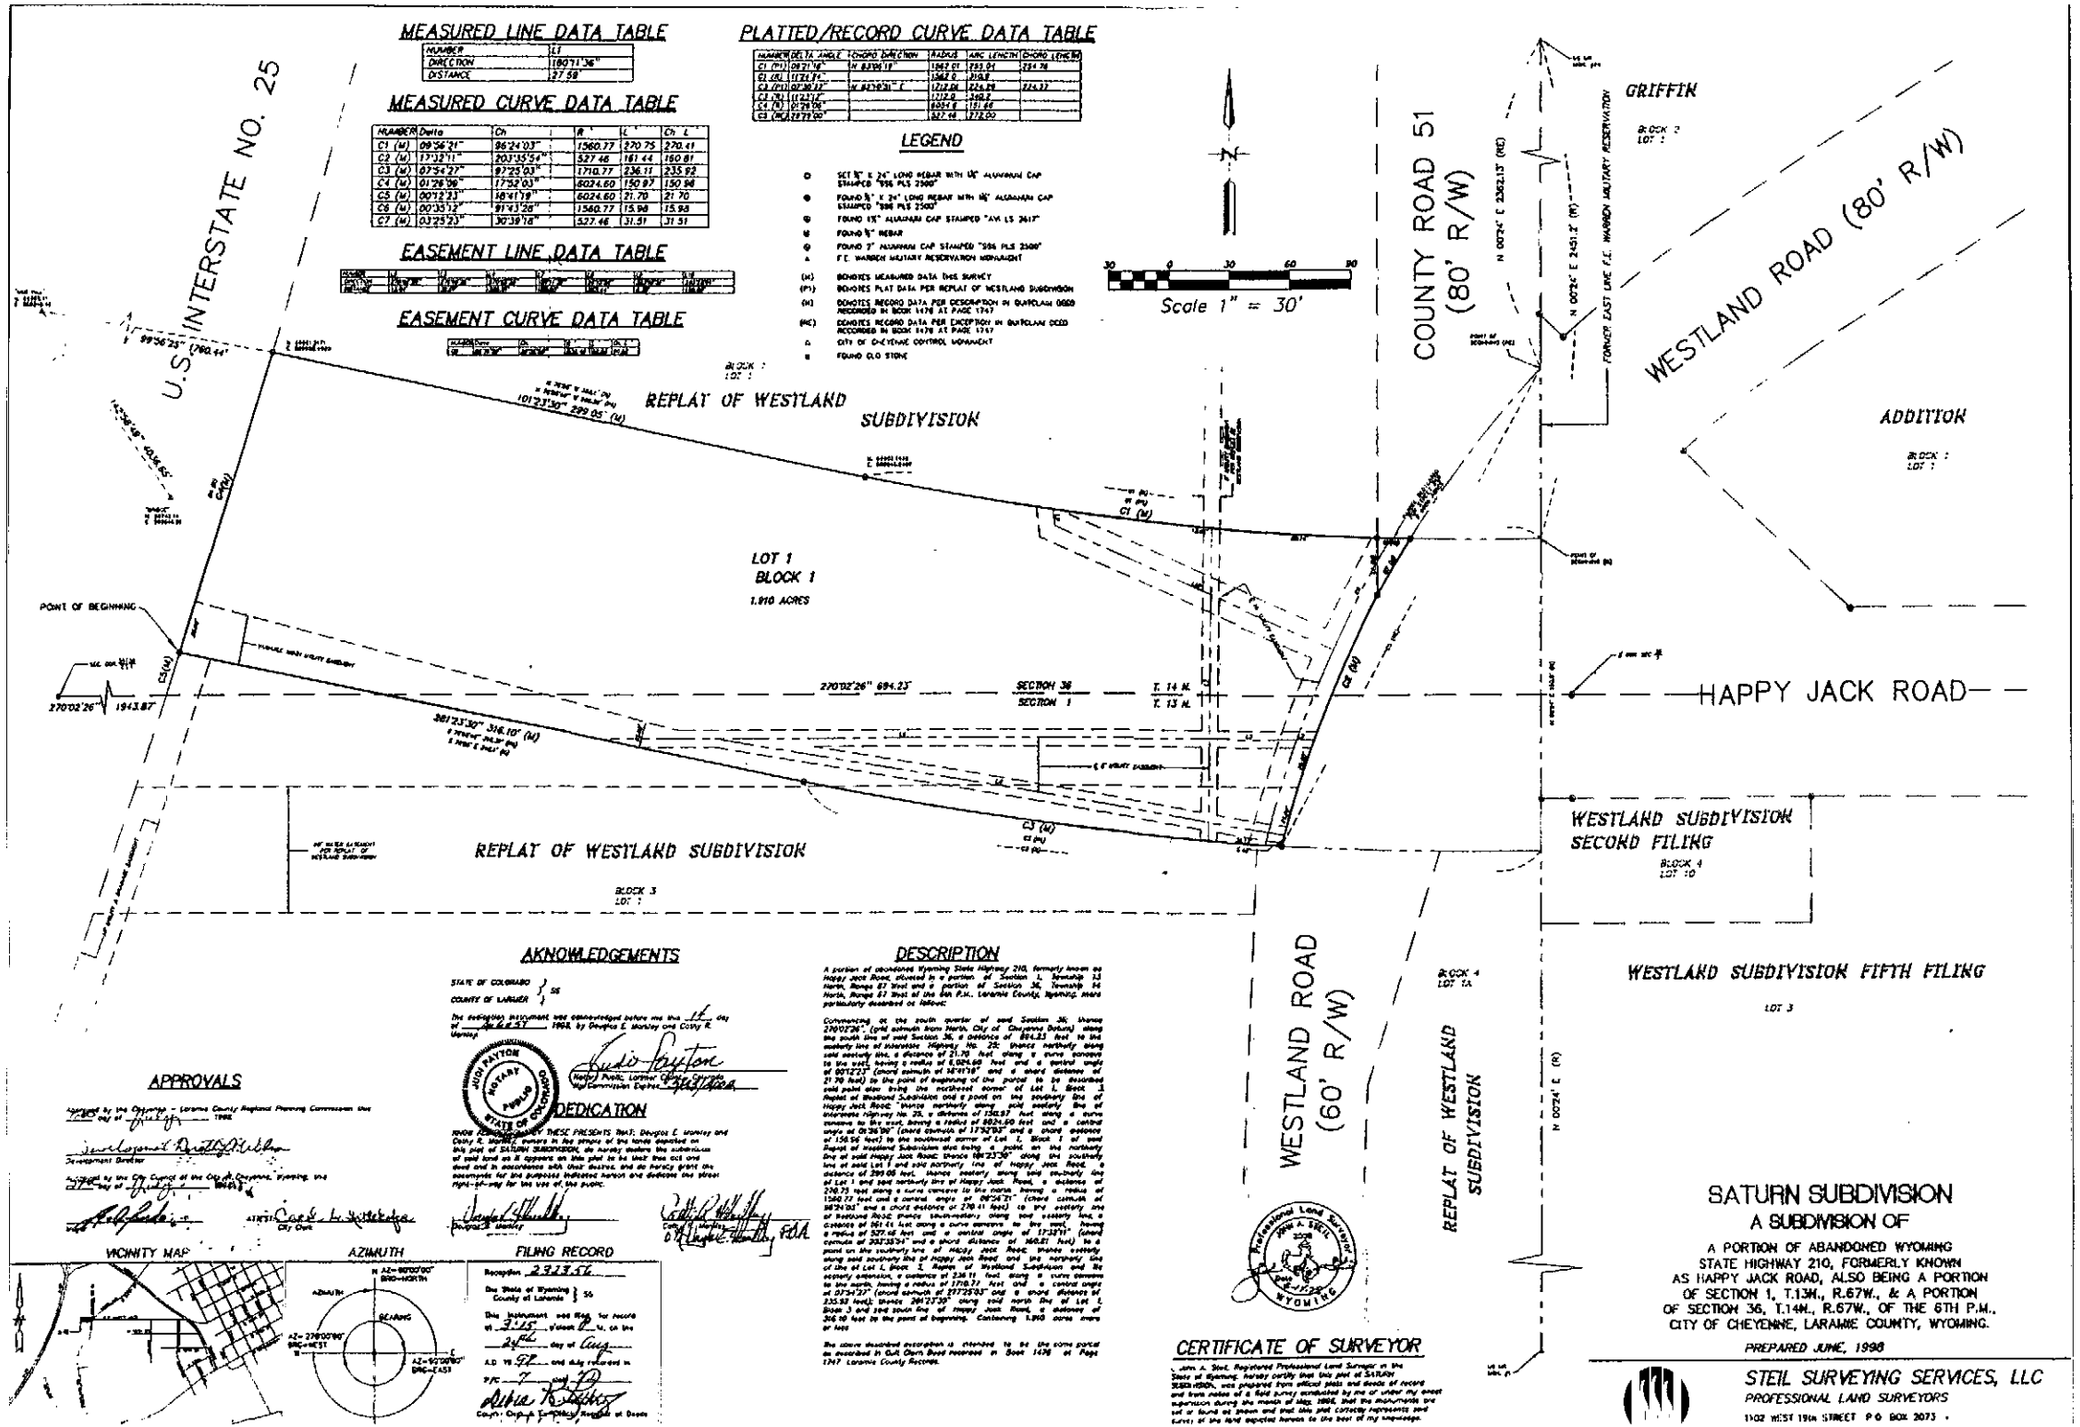
MEASURED LINE DATA TABLE
MEASURED CURVE DATA TABLE
EASEMENT LINE DATA TABLE
EASEMENT CURVE DATA TABLE
PLATTED/RECORD CURVE DATA TABLE
LEGEND
Scale 1" = 30'
U.S. INTERSTATE NO. 25
COUNTY ROAD 51 (80' R/W)
WESTLAND ROAD (80' R/W)
GRIFFIN
ADDITION
REPLAT OF WESTLAND SUBDIVISION
LOT 1
BLOCK 1
1.910 ACRES
POINT OF BEGINNING
HAPPY JACK ROAD
WESTLAND SUBDIVISION SECOND FILING
WESTLAND SUBDIVISION FIFTH FILING
WESTLAND ROAD (60' R/W)
REPLAT OF WESTLAND SUBDIVISION
SECTION 36
SECTION 1
T. 14 N.
T. 13 N.
APPROVALS
ACKNOWLEDGEMENTS
DEDICATION
DESCRIPTION
CERTIFICATE OF SURVEYOR
VICINITY MAP
AZIMUTH
FILING RECORD
SATURN SUBDIVISION
A SUBDIVISION OF
A PORTION OF ABANDONED WYOMING STATE HIGHWAY 210, FORMERLY KNOWN AS HAPPY JACK ROAD, ALSO BEING A PORTION OF SECTION 1, T.13N., R.67W., & A PORTION OF SECTION 36, T.14N., R.67W., OF THE 6TH P.M., CITY OF CHEYENNE, LARAMIE COUNTY, WYOMING.
PREPARED JUNE, 1998
STEIL SURVEYING SERVICES, LLC
PROFESSIONAL LAND SURVEYORS
1102 WEST 19th STREET P.O. BOX 2073