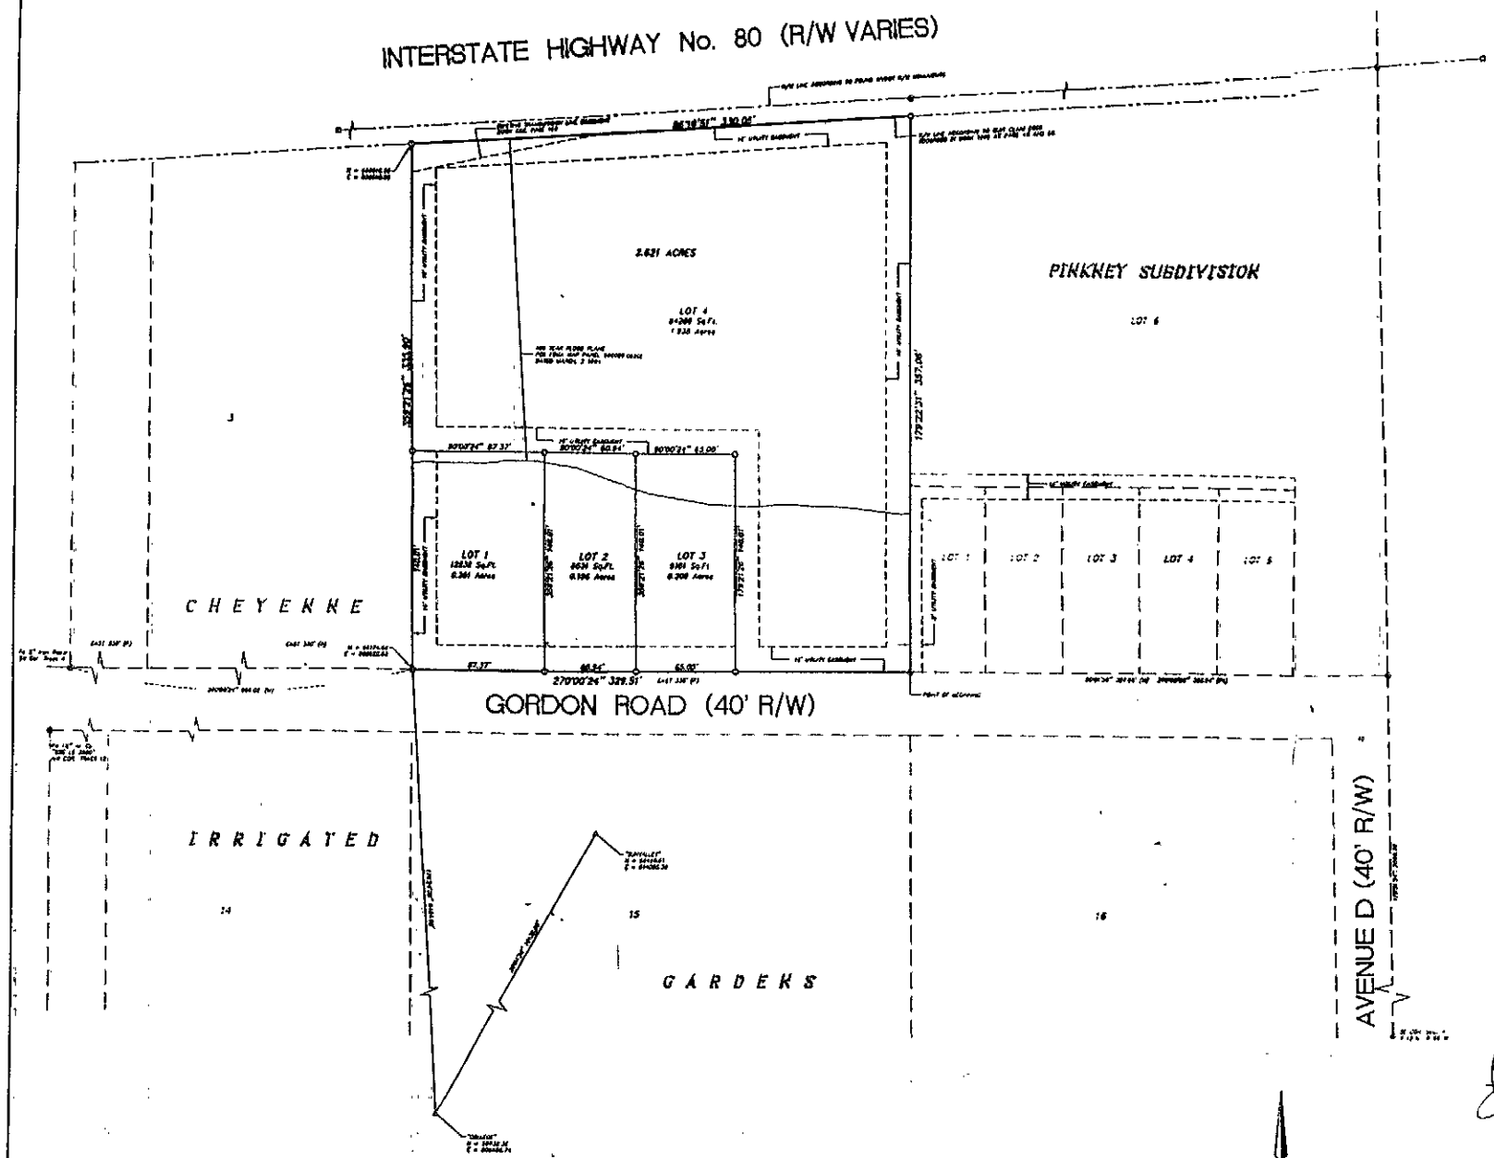

DEDICATION

KNOW ALL PERSONS BY THESE PRESENTS THAT: Robert D. Stewart, a single person, owner in fee simple of a portion of Tract Two (2) of Cheyenne Irrigated Gardens being a subdivision of the Southeast Quarter (SE¼) of Section 4, Township 13 North, Range 66 West of the 6th P.M., Laramie County, Wyoming, more particularly described as follows:

Beginning at the southeast corner of said Tract 2, monumented by a found 2 inch brass cap stamped "PEAS 2617", thence 270°00'24" (grid azimuth from North, City of Cheyenne Datum 1994), along the south line of said tract 2, a distance of 329.51 feet to the southeast corner of said Tract 2; thence 358°21'36", along the west line of said tract 2, a distance of 333.90 feet to the southerly right-of-way line of Interstate Highway Number 80 as acquired by quit claim deed recorded in Book 1008 of Page 48 and 52 of Laramie County Records; thence 84°19'51" along said southerly right-of-way line, a distance of 330.06 feet to the west line of said Tract 2; thence 179°22'31", along said west line, a distance of 357.08 feet to the point of beginning. Containing 2.621 acres more or less.

Has caused the same to be surveyed, platted and known as STEWART SUBDIVISION, does hereby declare the subdivision of said land as it appears on this plat to be his free act and deed and in accordance with his desires, and does hereby grant the easements for the purposes indicated hereon.

Robert D. Stewart

ACKNOWLEDGEMENT

STATE OF WYOMING)
COUNTY OF LARAMIE) SS

The dedication instrument was acknowledged before me this 7th day of July 1998, by Robert D. Stewart, a single person.

Notary Public, Laramie County, Wyoming
My Commission Expires 9-18-2000

APPROVALS

Approved by the Cheyenne-Laramie County Regional Planning Commission this 4th day of May 1998.

Development Director

Approved by the City Council of the City of Cheyenne, Wyoming, this 26th day of May 1998.

Mayor ATTEST: City Clerk

Approved by the County Commissioners of Laramie County, Wyoming, this 21st day of July 1998.

Chairman ATTEST: County Clerk

CERTIFICATE OF SURVEYOR

I, John A. Steil, Registered Professional Land Surveyor in the State of Wyoming, hereby certify that this plat of STEWART SUBDIVISION, was prepared from official plats and deeds of record and from notes of a field survey conducted by me or under my direct supervision during the month of April, 1998, that the monuments are set or found as shown and that this plat correctly represents said survey of the land depicted hereon to the best of my knowledge.

VICINITY MAP

AZIMUTH

FILING RECORD

Reception 250433

The State of Wyoming } ss
County of Laramie }

This instrument was filed for record at 10:31 o'clock A.M. on the 28 day of July A.D. 19 98 and duly recorded in

LEGEND

- ○ SET ½" X 24" LONG REBAR with 1½" ALUMINUM CAP STAMPED "PLS 2706"
- ● FOUND ½" X 24" LONG REBAR WITH 1½" ALUMINUM CAP STAMPED "PLS 7080"
- □ FOUND W.D.O.T. R/W MONUMENT
- ⊙ FOUND 3" BRASS CAP STAMPED "PEAS 2617"
- ⊕ FOUND ¾" IRON REBAR FLUSH W/ ASPHALT
- △ CITY OF CHEYENNE CONTROL MONUMENT
- (M) BEARINGS MEASURED BASIS THIS SURVEY
- (P) BEARINGS PLAT DATA PER PLAT OF CHEYENNE IRRIGATED GARDENS
- (P1) BEARINGS PLAT DATA PER PLAT OF PINKNEY SUBDIVISION

Scale 1" = 40'

STEWART SUBDIVISION

A REPLAT OF A PORTION OF TRACT 2, CHEYENNE IRRIGATED GARDENS, LARAMIE COUNTY, WYOMING.

PREPARED APRIL, 1998

STEIL SURVEYING SERVICES, LLC
PROFESSIONAL LAND SURVEYORS
1008 WEST 19th STREET P.O. BOX 1173