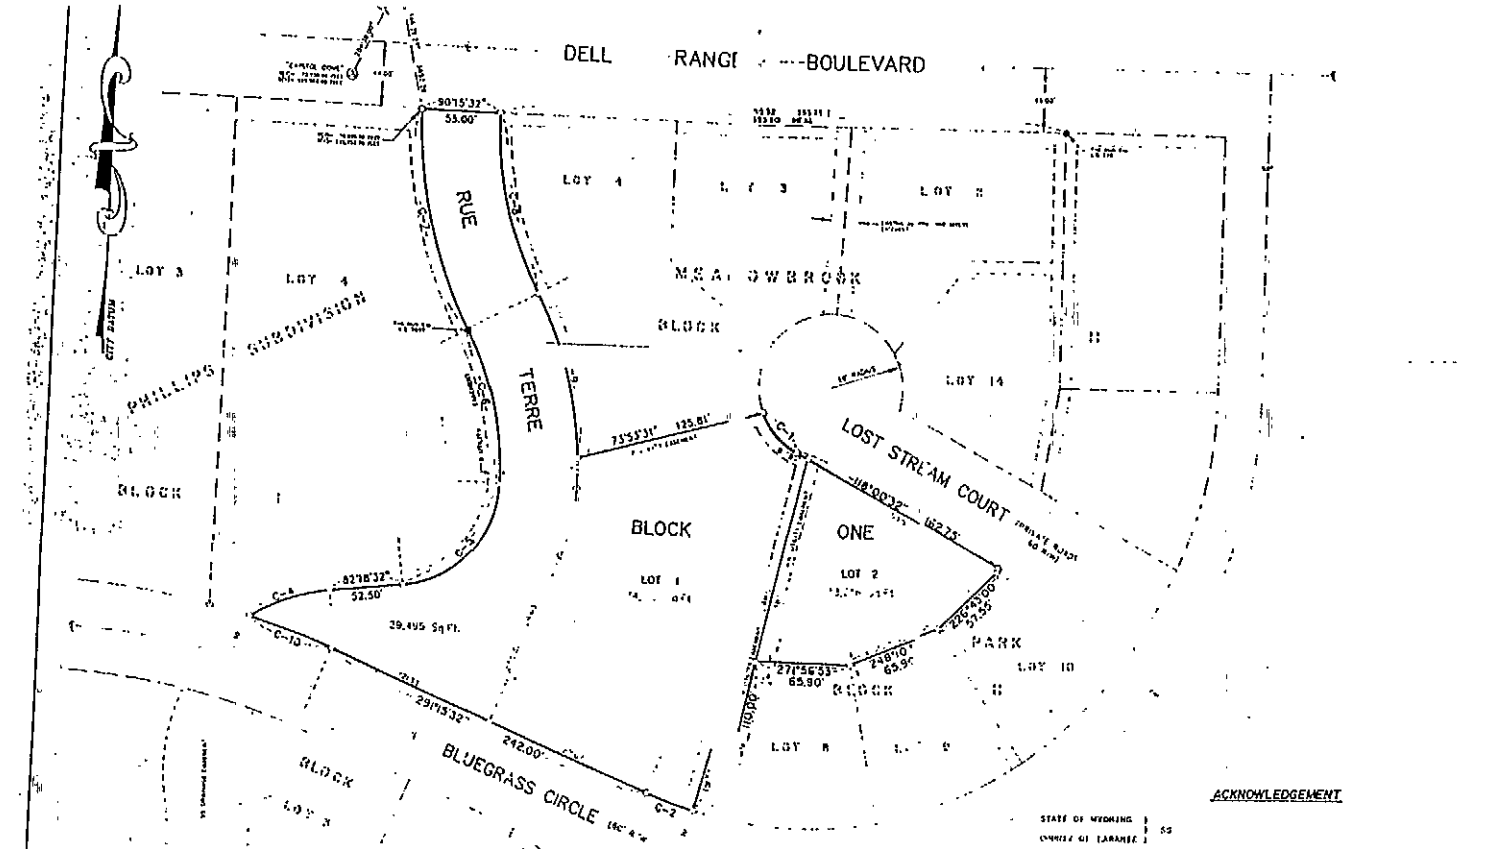

CURVE TABLE

CURVE	RADIUS	LENGTH	CHORD	DELTA
C-1	50.00'	78.53'	70.71'	90°00'00"
C-2	275.00'	38.47'	38.43'	8°01'12"
C-3	244.55'	26.51'	26.50'	6°12'36"
C-4	327.50'	58.15'	58.07'	10°10'40"
C-5	72.50'	101.85'	93.55'	80°28'32"
C-6	106.50'	128.42'	120.54'	69°05'32"
C-7	300.00'	103.14'	102.63'	19°41'51"
C-8	300.00'	104.83'	104.31'	20°01'32"
C-9	243.50'	156.61'	153.96'	36°51'03"
C-10	244.55'	119.18'	118.00'	27°55'33"
C-11	327.50'	80.29'	80.08'	14°02'51"
C-12	327.50'	46.73'	46.69'	8°10'40"

VICINITY MAP

AZIMUTH

FILING RECORD

NOTES

LEGEND

VACATION STATEMENT

GRAPHIC SCALE

ACKNOWLEDGEMENT

STATE OF WYOMING }
COUNTY OF LARAMIE } SS

The dedication instrument was acknowledged before me this 17 day of April, 1992 by Gary L. Wickam and William L. Wickam, officers of American National Bank of Cheyenne.

Notary Public, [illegible] County, Wyoming
My Commission Expires [illegible]

APPROVALS

Approved by the Cheyenne Laramie County Regional Planning Commission, this [illegible] day of March, 1992.

Planning and Development Director

Approved by the City Council of Cheyenne, Wyoming, this [illegible] day of [illegible], 1992.

Mayor

ATTEST: City Clerk

SURVEYOR'S CERTIFICATE

I, John A. Steil, Registered Professional Land Surveyor in the State of Wyoming, hereby certify that this plat of THOMPSON SUBDIVISION, was prepared from field notes and records of record and from notes of field survey conducted under my direct supervision during the month of March, 1992, that the monuments shown hereon actually exist as shown and that this plat correctly represents said survey to the best of my knowledge.

THOMPSON SUBDIVI

A REPLAT OF LOTS 5, 6, 7, AND LOT 15, ALL IN BLOCK II, MEADOWBROOK PARK SUBDIVISION, SITUATED IN A PORTION OF NW1/4 NE1/4, SECTION 29, T.13N., R.66W. OF THE 6th P.M., CITY OF CHEYENNE, LARAMIE COUNTY, WYOMING

PREPARED MARCH, 1992

STEIL SURVEYING SERVICE
REGISTERED LAND SURVEYORS
200 EAST 8th AVENUE P.O. BOX 3073
CHEYENNE, WY 82003 (307) 634-7273

FIRST AMERICAN