Compliments of:
FIRST AMERICAN TITLE INSURANCE CO., INC.
120 N. Center Street • Casper, WY 82601 • (307) 237-8486

Restrictions indicating a preference, limitation or discrimination based on race, color, religion, sex, handicap, familial status, or national origin are hereby deleted to the extent such restrictions violate 42 USC 3604(c).

49/6

148549 RECORDED COMPARED

STATE OF WYOMING } ss.
County of Natrona }
Filed for Record the 13 day of July A.D. 1925 at 11 o'clock A.M. and recorded in Book 19 of Deeds on Page 111
Emma C. Marshall County Clerk
By M. A. Labelle Deputy

PLAT

EAST-SIDE ADDITION

— TO —

LAVOYE

NATRONA CO. - WYOMING

Warranty
1-31-46
See Book 114 of Deeds
Page 379
Grantor # 5057218

A SUBDIVISION OF PARTS OF FOLLOWING

S.W¼ of S.W¼ - Section 29
N.W¼ of N.W¼ - " 32
N.E¼ of N.W¼ - " 32

Twp. 39 N. Range 78 W. - 6th P.M.

Scale - 1 inch = 100 feet

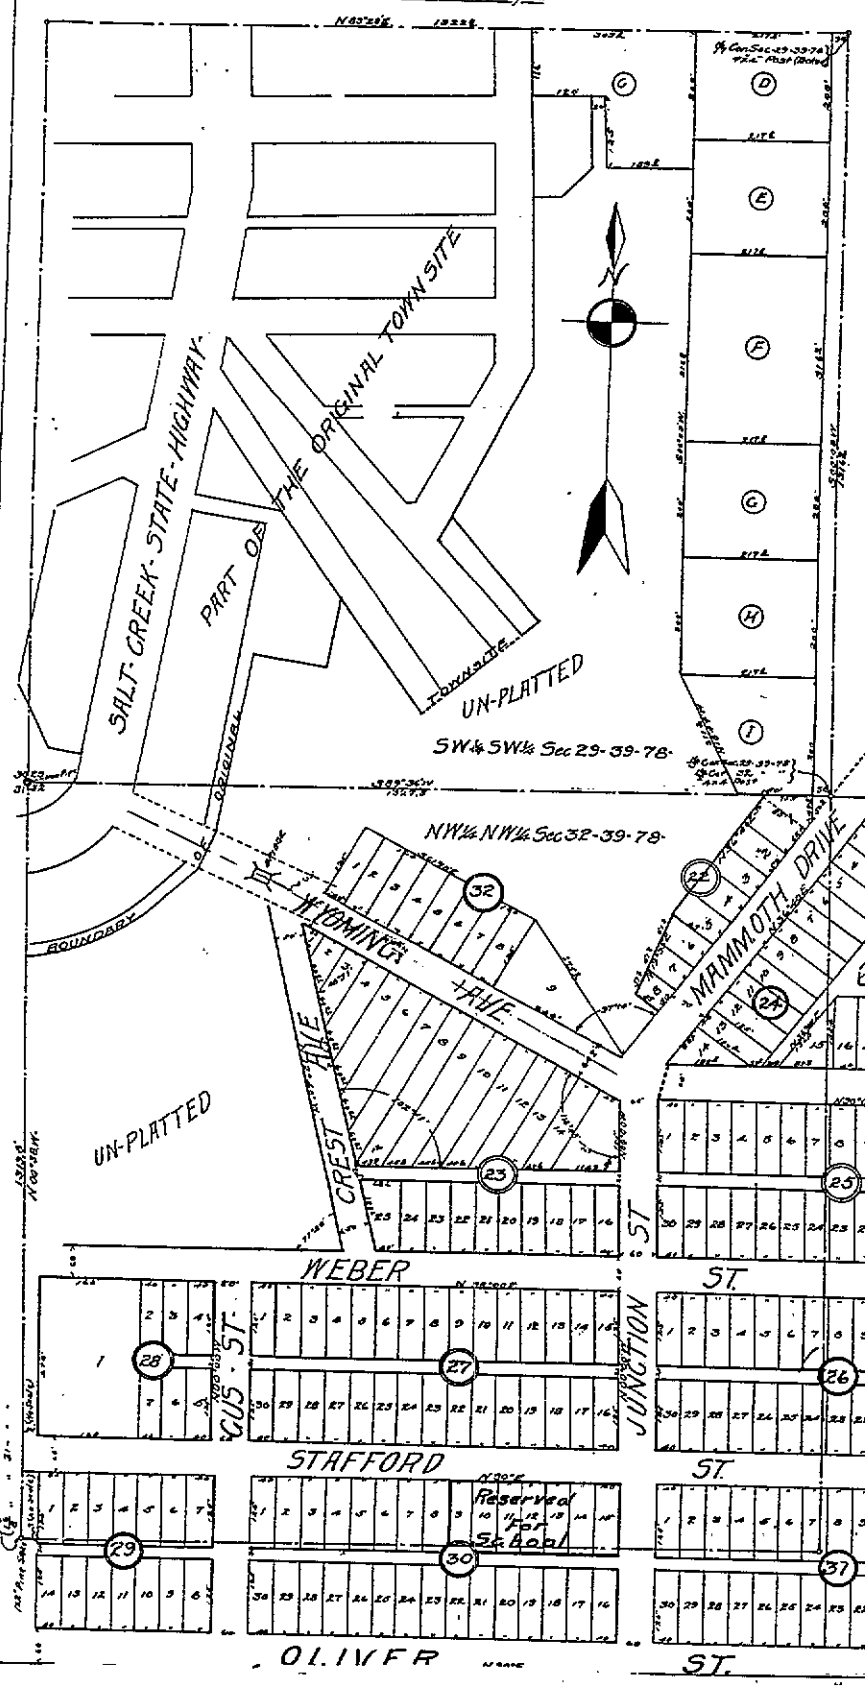
N 89°29'E 1322.6
Mc Con Sec 29-39-78 W.C. Post (found)
SALT CREEK - STATE - HIGHWAY
PART OF THE ORIGINAL TOWN SITE
UN-PLATTED
SW¼ SW¼ Sec 29-39-78
NW¼ NW¼ Sec 32-39-78
WYOMING
RYE
MAMMOTH DRIVE
CREST
ALLE
UN-PLATTED
WEBER ST.
STAFFORD ST.
OLIVER ST.
CUS ST.
JUNCTION ST.
PRAIRIE ST.
Tract J
Reserved For School
To Teapot Dome
BOUNDARY
Township
Original
N 89°29'E 1322.6
N 89°29'E 1320.6
N 89°29'E 1320.6
N 89°29'E 1320