WYOMING GAME AND FISH COMMISSION
Pocket 14 Folder 4

231/310

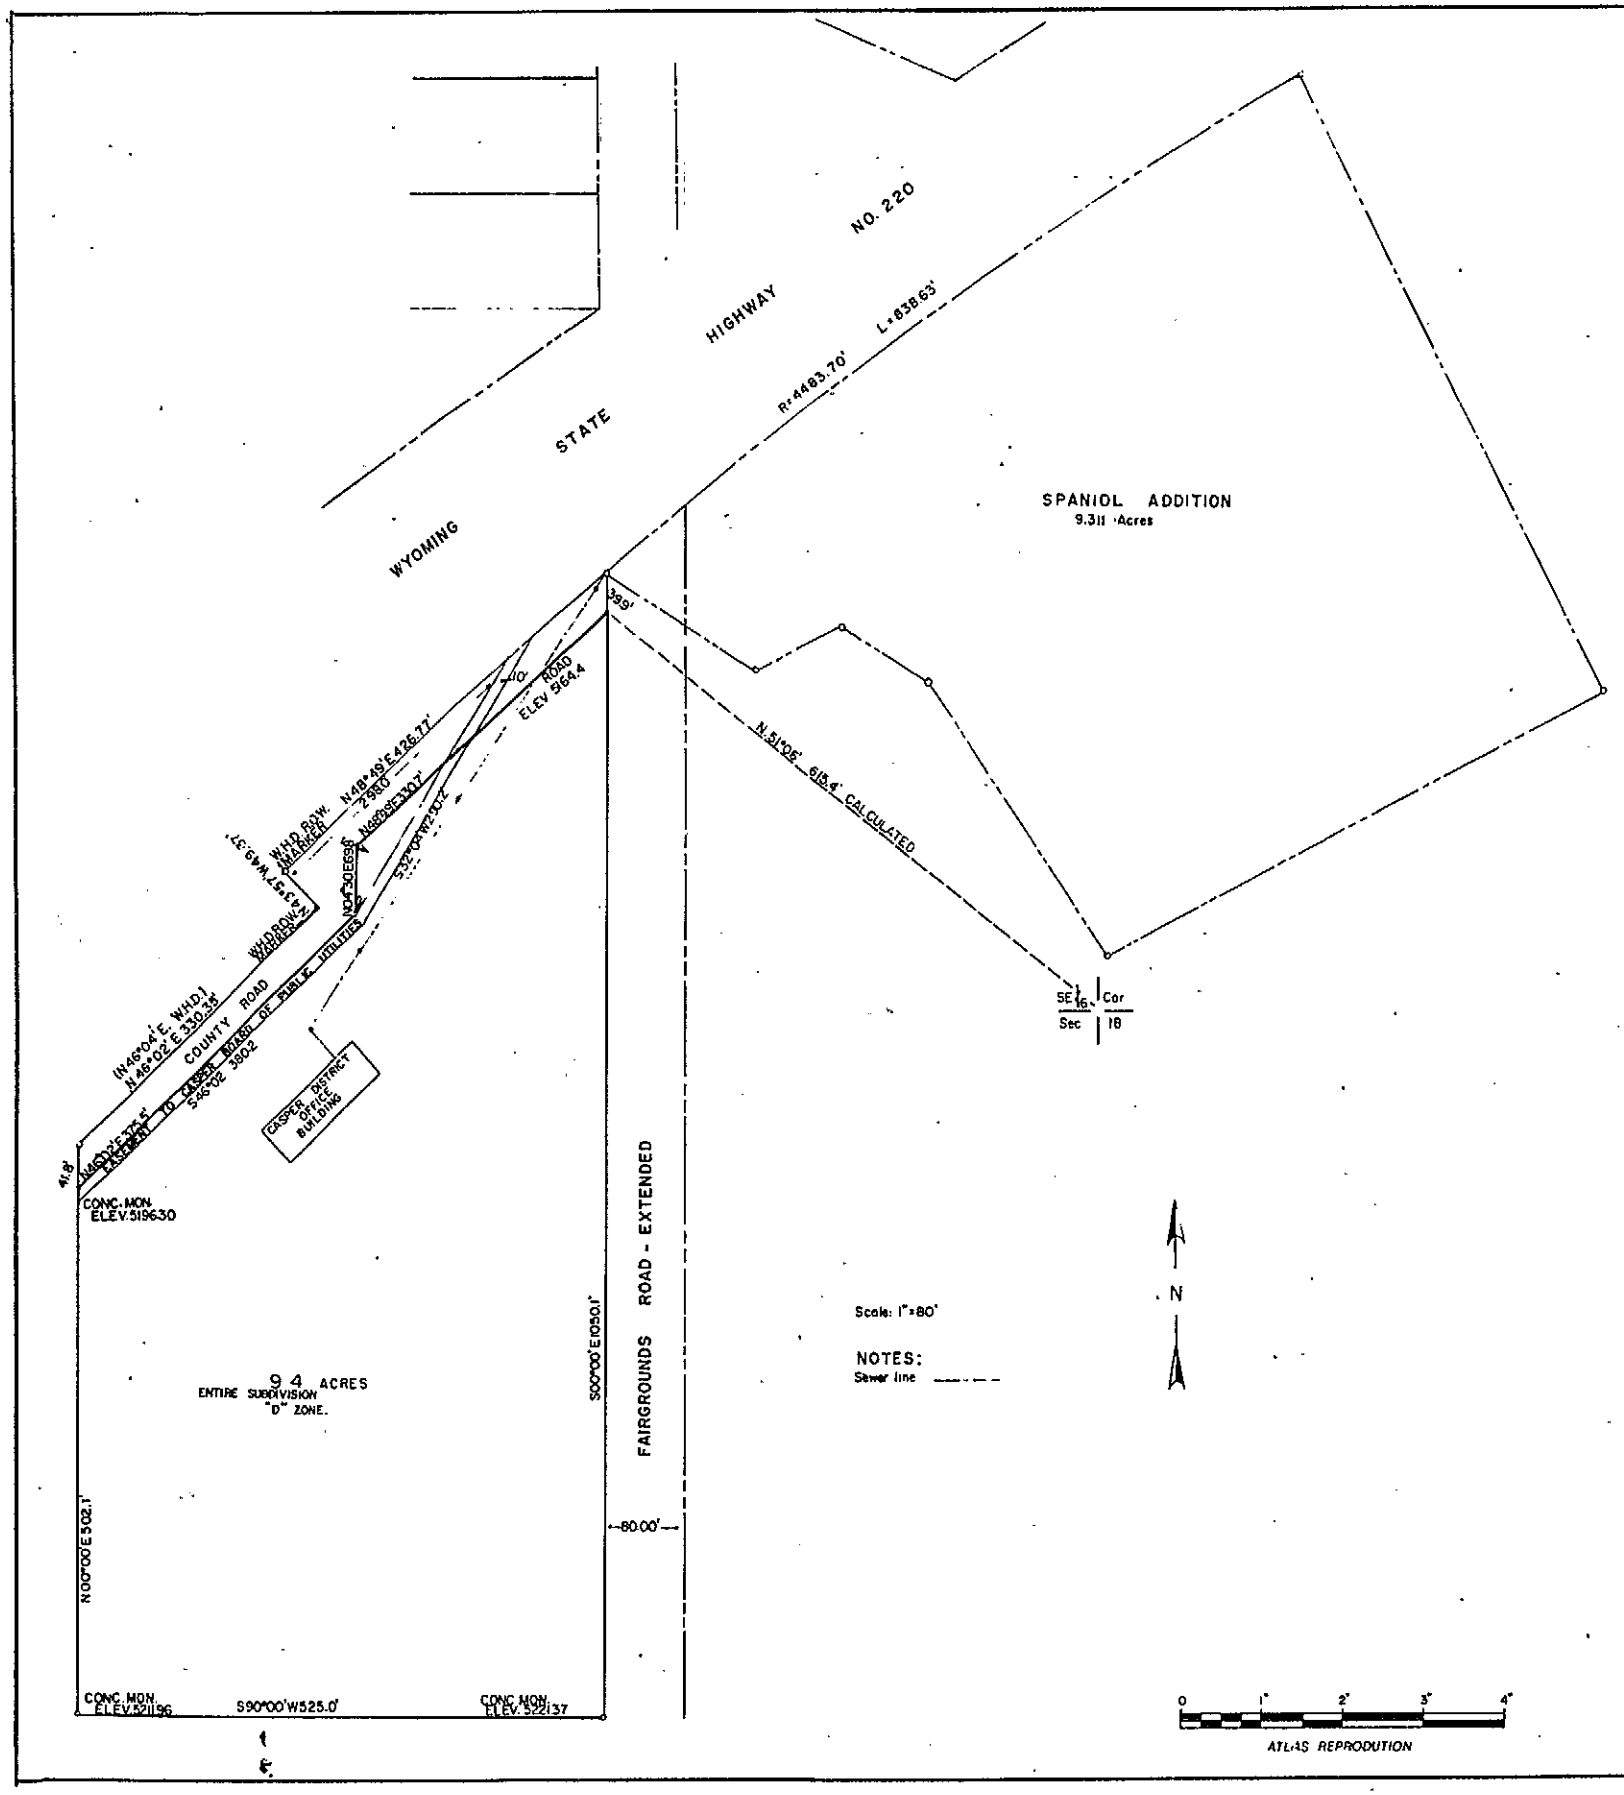

PLAT OF

WYOMING GAME AND FISH COMMISSION
AN ADDITION TO THE CITY OF CASPER
NATRONA COUNTY WYOMING
BEING PORTIONS OF
THE W1/2 SE1/4 SECTION 18
T. 33 N., R.79W., 6th P.M.
SCALE 1" = 80'

CERTIFICATE OF PLATTING

WYOMING GAME AND FISH COMMISSION, STATE OF WYOMING, does hereby certify that the forgoing part of the W½ SE¼ of Section 18, T 33N., R.79W. of the 6th Principal Meridian, Natrona County, Wyoming, as shown on this plat is with free consent and in accordance with our desires, the undersigned owners and proprietors of said lands, that the said part of that W½ SE¼ of Section 18 shall be named the WYOMING GAME AND FISH COMMISSION, an addition to the City of CASPER, Natrona County, Wyoming, a Metes and Bounds description of said WYOMING GAME AND FISH COMMISSION follows:

Beginning at a point, the northeast corner of the described tract, which bears N.51°06'W., more or less, a distance of 615.4 feet, more or less, from the SE¼ corner of aforesaid Section 18, said point of beginning lies S.00°00'E., more or less, a distance of 39.9 feet, more or less, from a point on the southerly right-of-way line of WYOMING STATE HIGHWAY No. 220 which point is also the most westerly point of SPANIOL ADDITION to the City of CASPER, thence S.00°00'E., more or less, a distance of 1050.1 feet, more or less, thence S.90°00'W., more or less, a distance of 525.0 feet, more or less, thence N.00°00'E., more or less, a distance of 502.1 feet, more or less, thence N.46°02'E., more or less, a distance of 375.5 feet, more or less, thence N 04°30'E., more or less, a distance of 69.8 feet, more or less, thence N 48°49'E., more or less, a distance of 330.7 feet, more or less, to the point of beginning. Said parcel contains 9.4 acres, more or less.

STATE OF WYOMING, WYOMING GAME AND FISH COMMISSION

ATTEST: _____
P.E. Leslie
Chief Clerk and Secretary

_____
James B. White
State Game and Fish Commissioner

STATE OF WYOMING } ss
COUNTY OF LARAMIE }

On this 22ND day of NOVEMBER, 1967, before me personally appeared JAMES B. WHITE to me personally known, who being by me duly sworn did say that he is the STATE GAME AND FISH COMMISSIONER of the WYOMING GAME AND FISH COMMISSION for the STATE OF WYOMING and that the seal affixed to said instrument is the seal of said COMMISSION and that said instrument was signed and sealed on behalf of the STATE OF WYOMING by authority of the said WYOMING GAME AND FISH COMMISSION and the said JAMES B. WHITE acknowledged said instrument to be the free act and deed of the STATE OF WYOMING acting by and through said COMMISSION.

Given under my hand and notarial seal the 22nd day of NOVEMBER 1967

_____
Notary Public

My Commission Expires AUGUST 5, 1968

CERTIFICATE OF SURVEYOR

STATE OF WYOMING } ss
COUNTY OF LARAMIE }

I, Wallace Tufford, of Cheyenne, Wyoming do hereby certify that this plat was prepared from notes taken during actual surveys made by me and Richard Myrick for whose work I stand personally responsible, commencing January 1967 and completed November 13, 1967 and that it correctly represents such surveys and the WYOMING GAME AND FISH COMMISSION, an addition to the CITY of CASPER, NATRONA COUNTY, WYOMING, all dimensions are expressed in feet and decimals there of and all courses are referred to the true meridian, such surveys as represented hereon are correct to the best of my knowledge and belief and in conformance with Ordinance 1366 A CITY OF CASPER, WYOMING.

Wyoming Registration P.E. & L.S. No. 324

Wallace Tufford
Wallace Tufford

Subscribed in my presence and sworn to before me this 22nd day of NOVEMBER 1967

My Commission expires: AUGUST 5, 1968

_____
Notary Public

PLAT APPROVED

Plat approved by the COMMUNITY PLANNING COMMISSION of Casper, Wyoming and forwarded to the City Council of Casper, Wyoming this ____ day of _____, 1967, with recommendation that said plat be approved.

ATTEST: _____
SECRETARY

_____
CHAIRMAN OF COMMISSION

CITY COUNCIL, CITY of CASPER, WYOMING, Ordinance No. 1598-A, duly passed, adopted and approved on the 7th day of July, 1970.

_____
MAYOR

ATTEST: _____
CITY CLERK

_____
PRESIDENT OF COUNCIL

Inspected and approved _____
CITY ENGINEER

BOARD OF COUNTY COMMISSIONERS, Natrona County, Wyoming, by Resolution duly passed on the 12th day of August, 1970

_____
CHAIRMAN OF THE BOARD

ATTEST: _____
COUNTY CLERK

Inspected and approved _____
COUNTY SURVEYOR

Filed for record in the Office of the County Clerk of Natrona County, Wyoming this ____ day of _____, 1970

_____
COUNTY CLERK

317

318