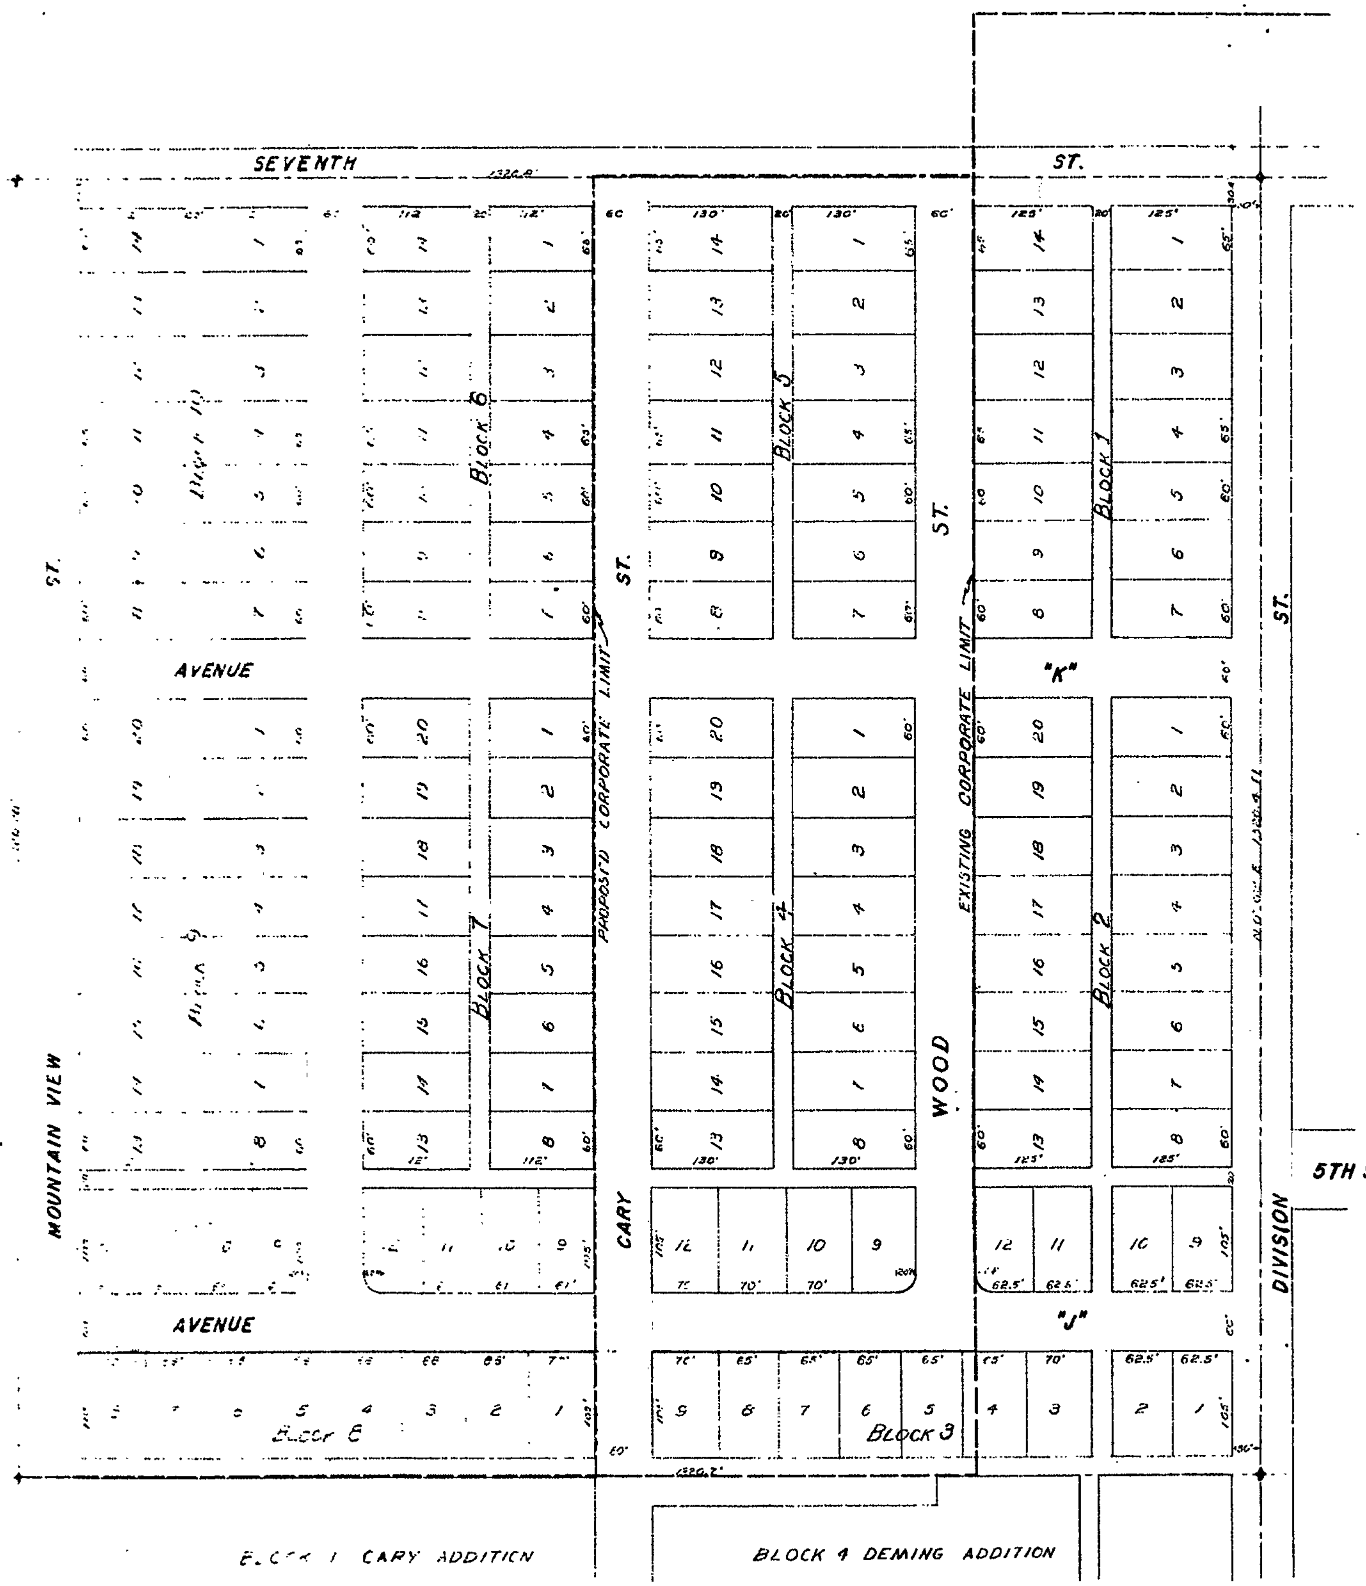

CERTIFICATE OF DEDICATION

STATE OF WYOMING)
) SS
COUNTY OF PARK)

... WEST OF THE 6TH P.M., PARK COUNTY, WYOMING ... ADDITION TO THE TOWN OF POWELL, WYOMING ... STREETS AND ALLEYS AS INDICATED HEREON TO THE USE OF THE GENERAL PUBLIC FOREVER.

IN WITNESS WHEREOF ...

CERTIFICATE OF SURVEYOR

... IN THE CERTIFICATE OF DEDICATION

Recorded 4/20/1953
Plat Book E
Pg. 055

APPROVED	APPROVED
BOARD OF COUNTY COMMISSIONERS OF PARK COUNTY, WYOMING	TOWN COUNCIL, TOWN OF POWELL, WYO.
DATE: April 8, 1953 — L.A. Buchanan, CHAIRMAN	DATE: April 6, 1953 — Richard R. Jones, MAYOR
ATTEST: Eva E. Larson, COUNTY CLERK	ATTEST: TOWN CLERK

PLAT OF
WOOD FIRST ADDITION
TO THE TOWN OF
POWELL, WYOMING
APRIL 1953
F.J. THORNTON-ENGR. SCALE - 1" = 100'

Compliments of:
FIRST AMERICAN TITLE INSURANCE CO., INC.
120 N. Center Street • Casper, WY 82601 • (307) 237-8486

Restrictions indicating a preference, limitation or discrimination based on race, color, religion, sex, handicap, familial status, or national origin are hereby deleted to the extent such restrictions violate 42 USC 3604(c).